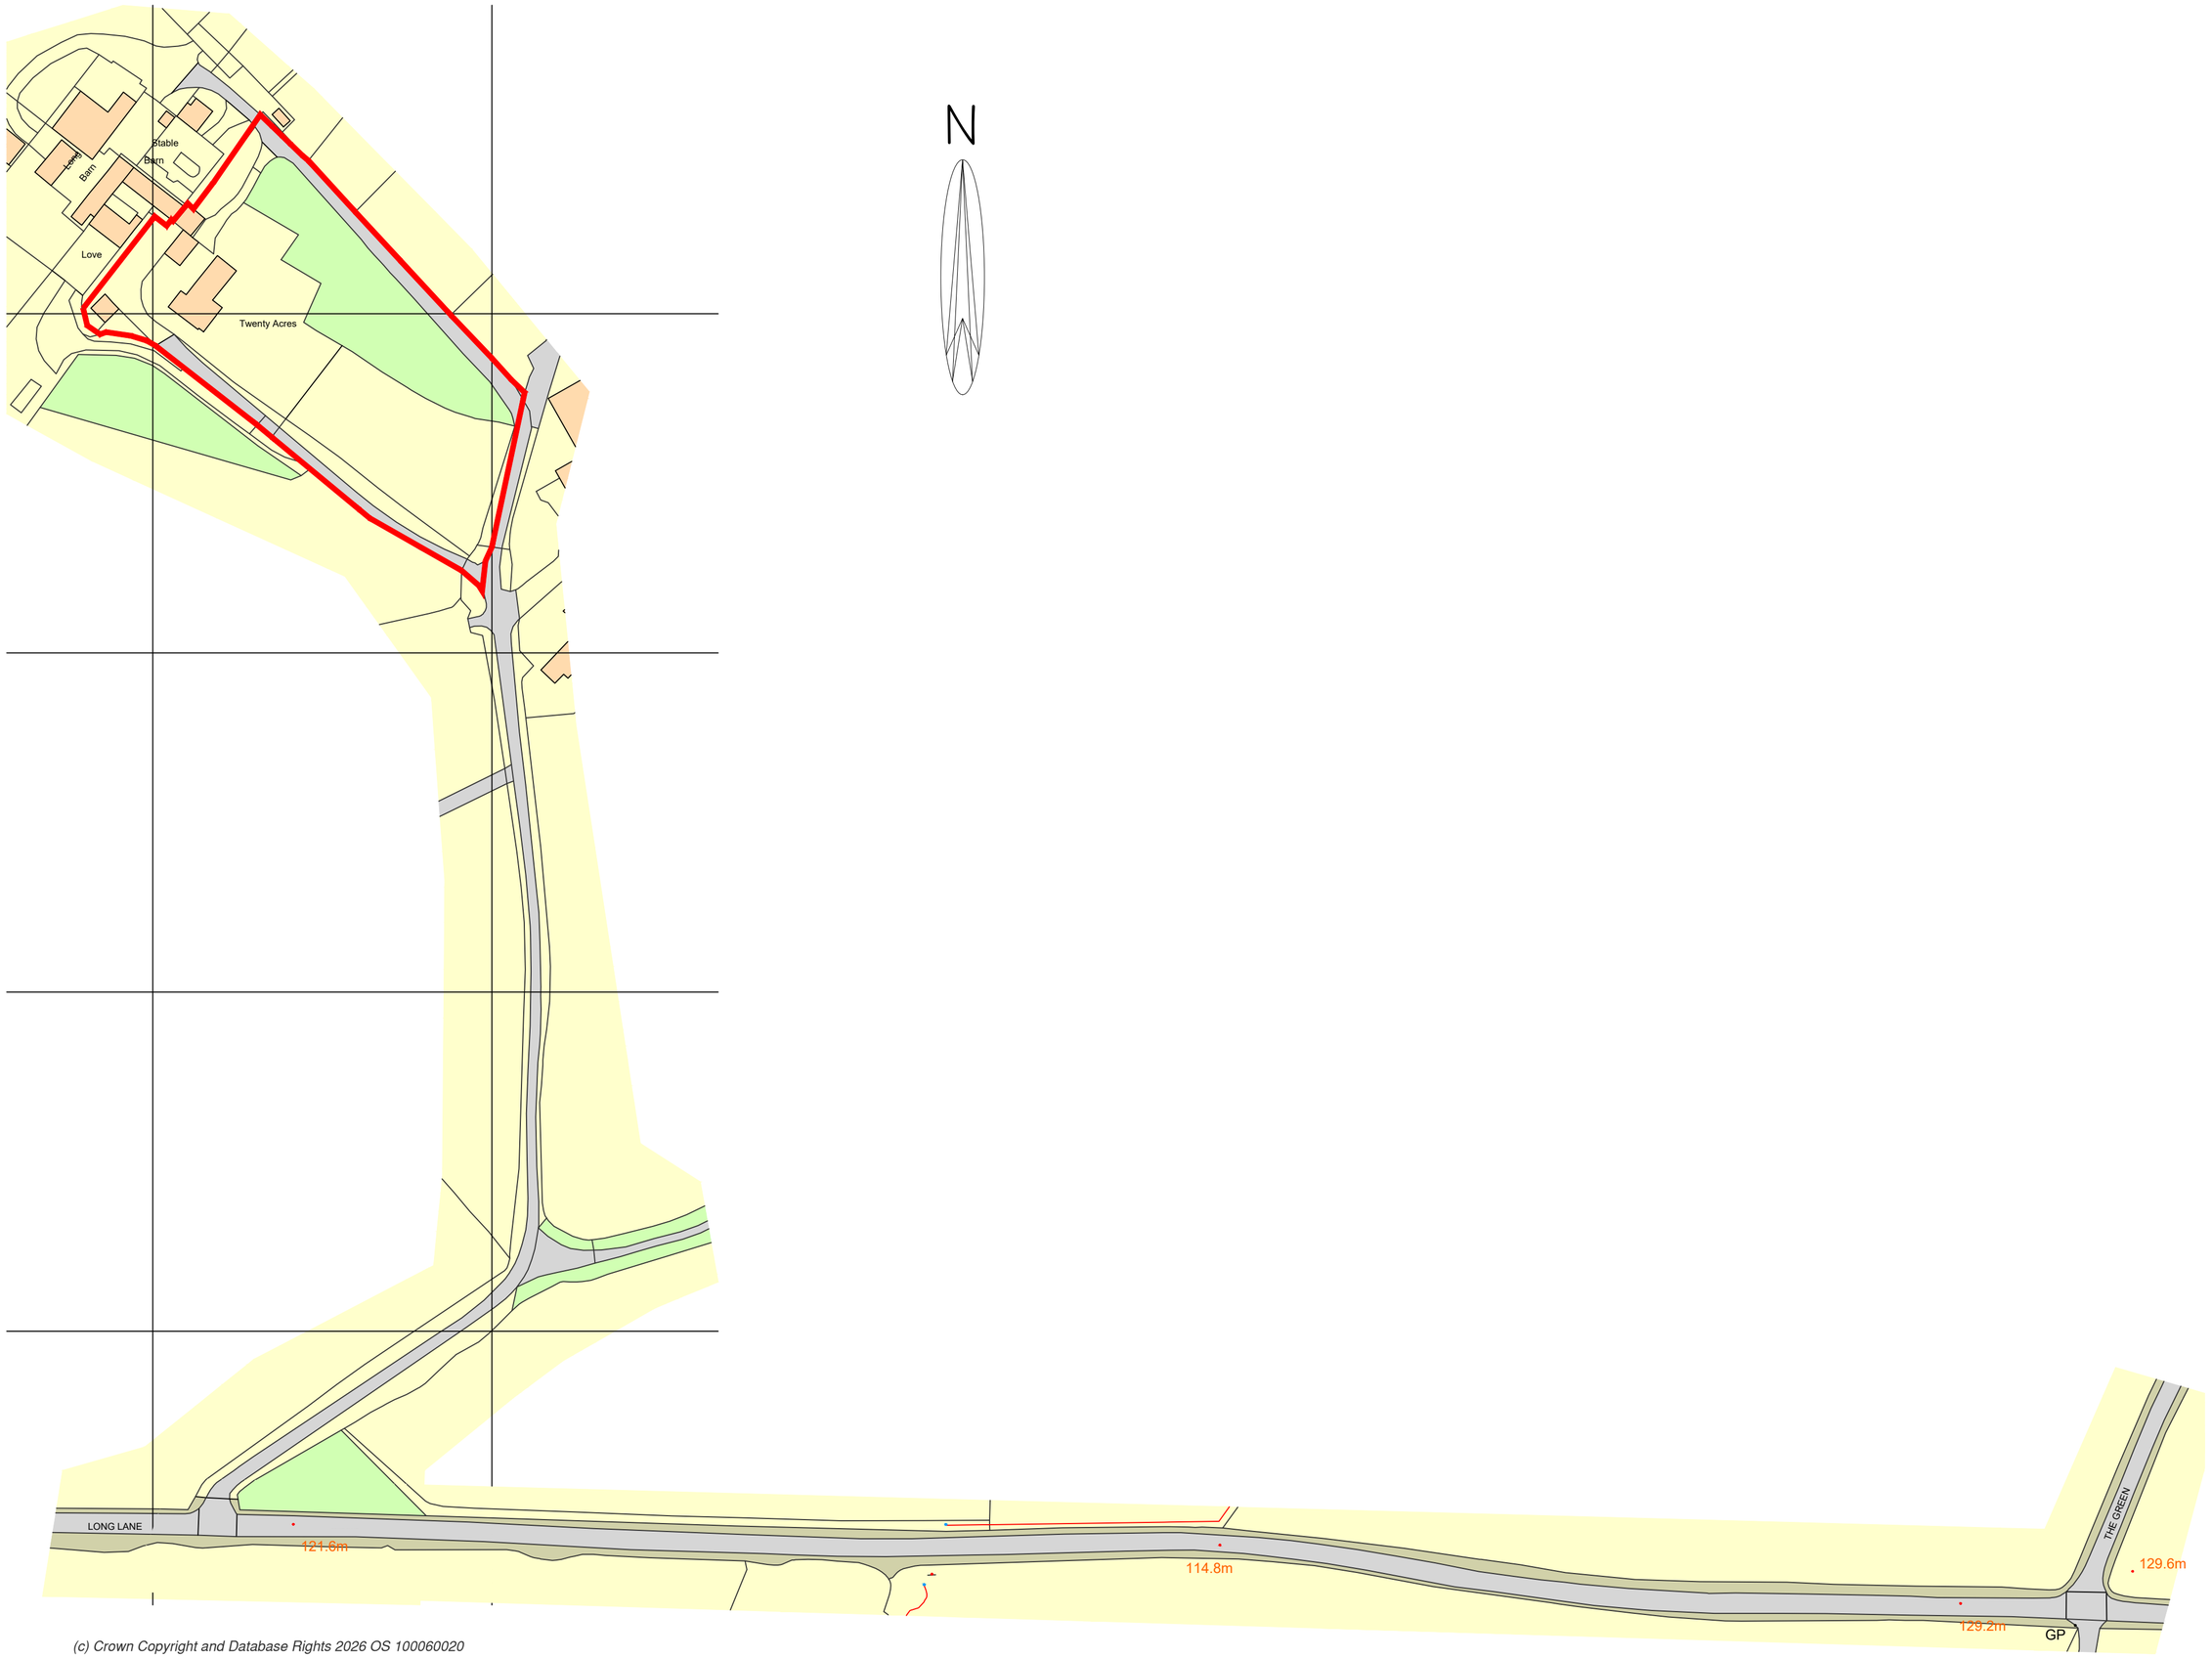


(c) Crown Copyright and Database Rights 2026 OS 100060020

REV A - AMENDING SITE BOUNDARY - CP - 18/09/2026

REV B - AMENDING SITE BOUNDARY - CP - 21/09/2026

REV C - PLANNING AMENDING - CP - 22/09/2026

REV D - PLANNING AMENDING - AM - 02/11/2026


bi Design Architecture

HEAD OFFICE
79 HIGH STREET, REPTON, DERBYSHIRE, DE65 6GP
T: 01283 704082

WEST BIDESIGN OFFICE
47A HIGH STREET, SUTTON COLDFIELD, B72 1NJ
T: 0121 354 5200

ENQUIRIES@BIDESIGN-ARCHITECTURE.CO.UK WWW.BIDESIGN-ARCHITECTURE.CO.UK


PLEASE NOTE: USE FIGURED DIMENSIONS ONLY. CONTRACTOR TO CHECK ALL LEVELS AND DIMENSIONS ON SITE PRIOR TO WORKS COMMENCING AND REPORT AND DISCREPANCIES TO BI DESIGN ARCHITECTURE

Project: Proposed Development at

Address: The Farmhouse, Twenty Acres Farm, Dalbury Lees, DE6 5BG

Client: Geary

Drawing: Site Location Plan

Job Ref: 24GG Date: 15/09/2026

Drawn By: CP Check By: LPG

Scale: 1:1250 Drawing No: 08D

Paper Size: A3

0 20m 40m 60m 80m 100m 120m

SCALE BAR 1:1250


MEMBER OF THE CHARTERED INSTITUTE OF BUILDING
MEMBER OF THE CHARTERED INSTITUTE OF ARCHITECTURAL TECHNOLOGISTS
AFFILIATE MEMBER OF THE ROYAL INSTITUTE OF BRITISH ARCHITECTS