69 Penn Street - Flat Roof Replacement (note No.s 22 and 24 are 68 Penn St)

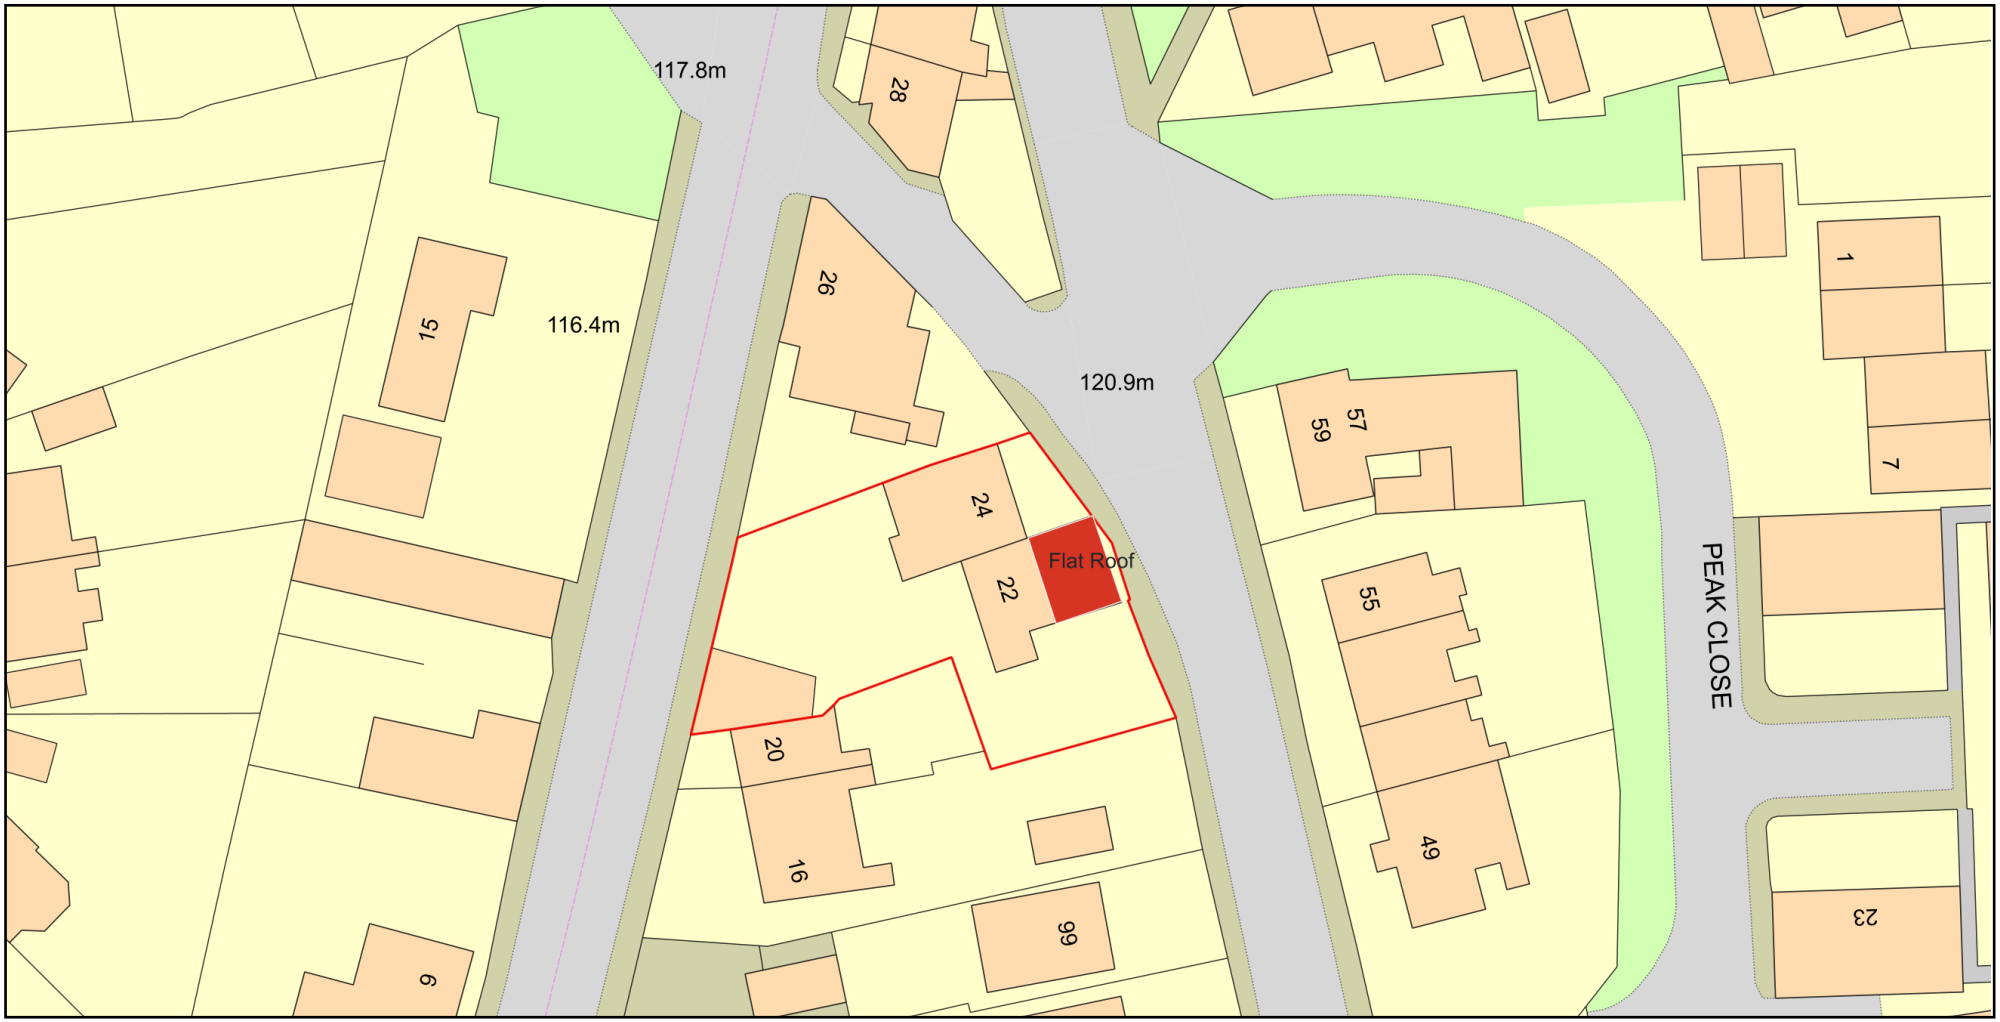

ReQuestaPlan

Plan Produced for: Amber Valley Borough Council

Date Produced: 03 Nov 2026

Plan Reference Number: TQRQM26307161023343

Scale: 1:500 @ A4

© Crown copyright and database rights 2025 OS 100042766