

Section A-A

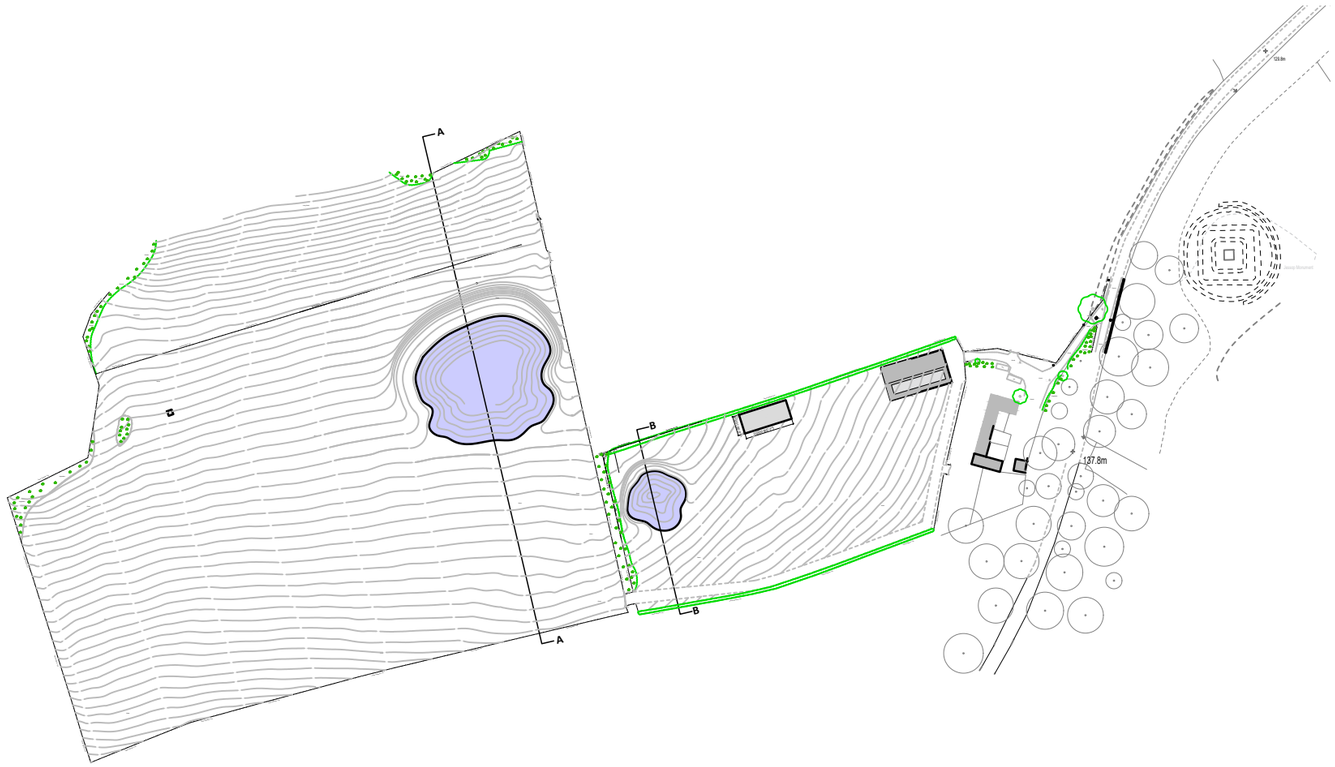

Site Plan

50m SCALE 1:2500

Section B-B

Demolition area

10m SCALE 1:500

REVB	Revisions after Pond Builder Comments	05/10/26 AC
REVA	Revisions after Topo Survey	17/09/26 AC

PlanningDesign
PLANNING | ARCHITECTURE | HERITAGE
Second Floor, Suite 3
Woburn House
Vernon Gate
Derby
DE1 1UL
Tel: 01332 347 371
E-mail: info@planningdesign.co.uk
www.planningdesign.co.uk

PROJECT DESCRIPTION:
Erection of various Agricultural Buildings, creation of 2 wildlife ponds and a new access track on land off monumental lane, Ironville, NG16 5PL

DRAWING TITLE:
Proposed Pond Sections

CLIENT:
Foxglove Farm

DRAWN: AC
CHECKED: JM / SY
SCALE: 1:500
PAPER: A3
DATE: September 2026

STATUS:
PLANNING

DRAWING REF:
5766- 005

© all information copyright planning design practice ltd. all rights reserved
DRAWINGS FOR ILLUSTRATION PURPOSES ONLY **NOT INTENDED FOR CONSTRUCTION**
No dimensions to be scaled from this drawing. All dimensions to be checked and confirmed on site