M LANGTON, PROPOSED LIVESTOCK BUILDING AT HIRST FARM, SMALLEY, ILKESTON, DE7 6BB
ELEVATIONS 1:100 @ A4 NOVEMBER 2026

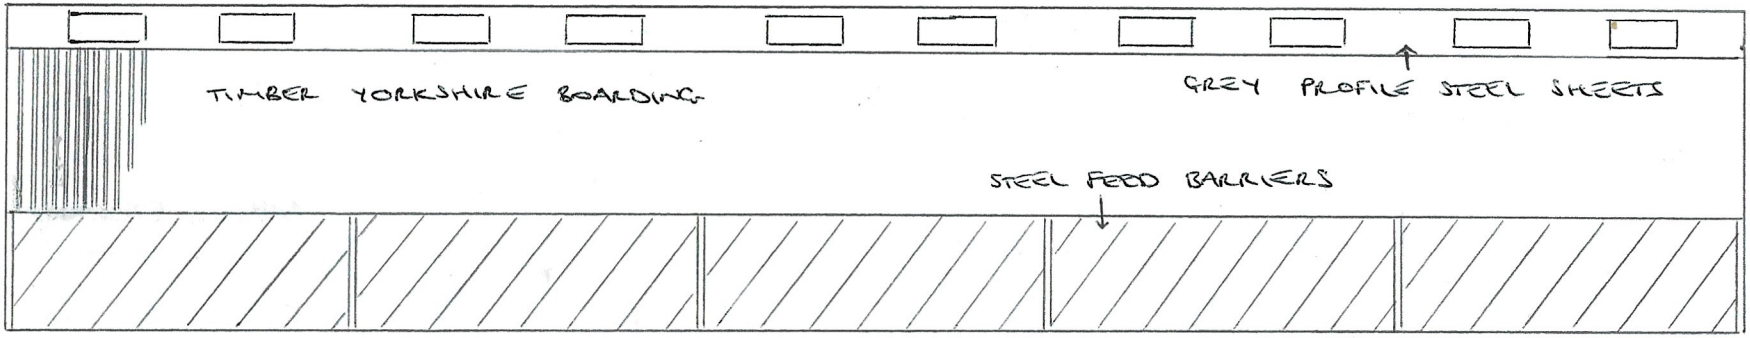

SOUTHWEST ELEVATION

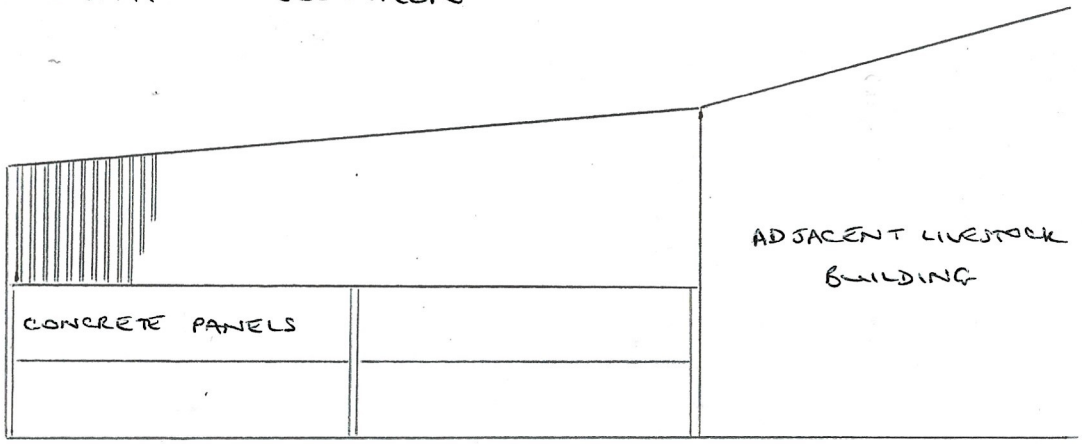

SOUTHEAST ELEVATION

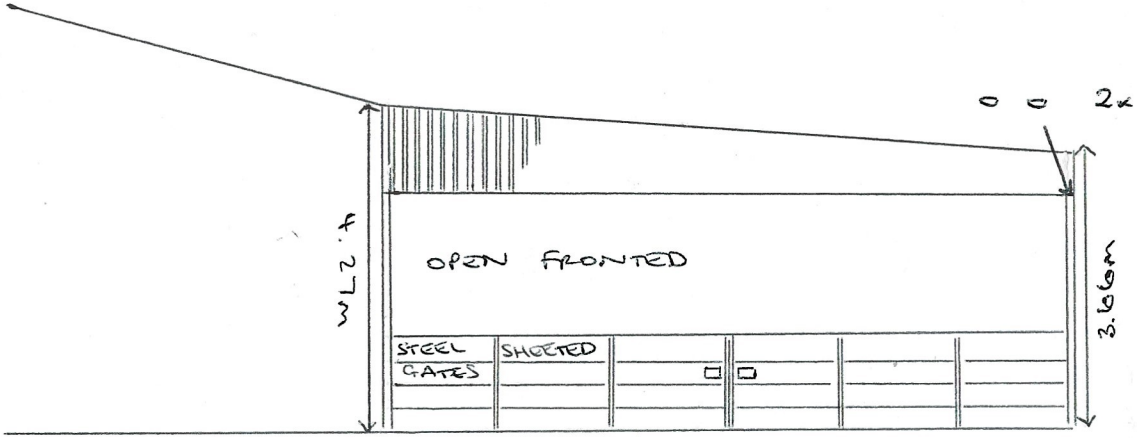

NORTHWEST ELEVATION