Scale 1:50 - A3

Drwg No - AD/131/03F

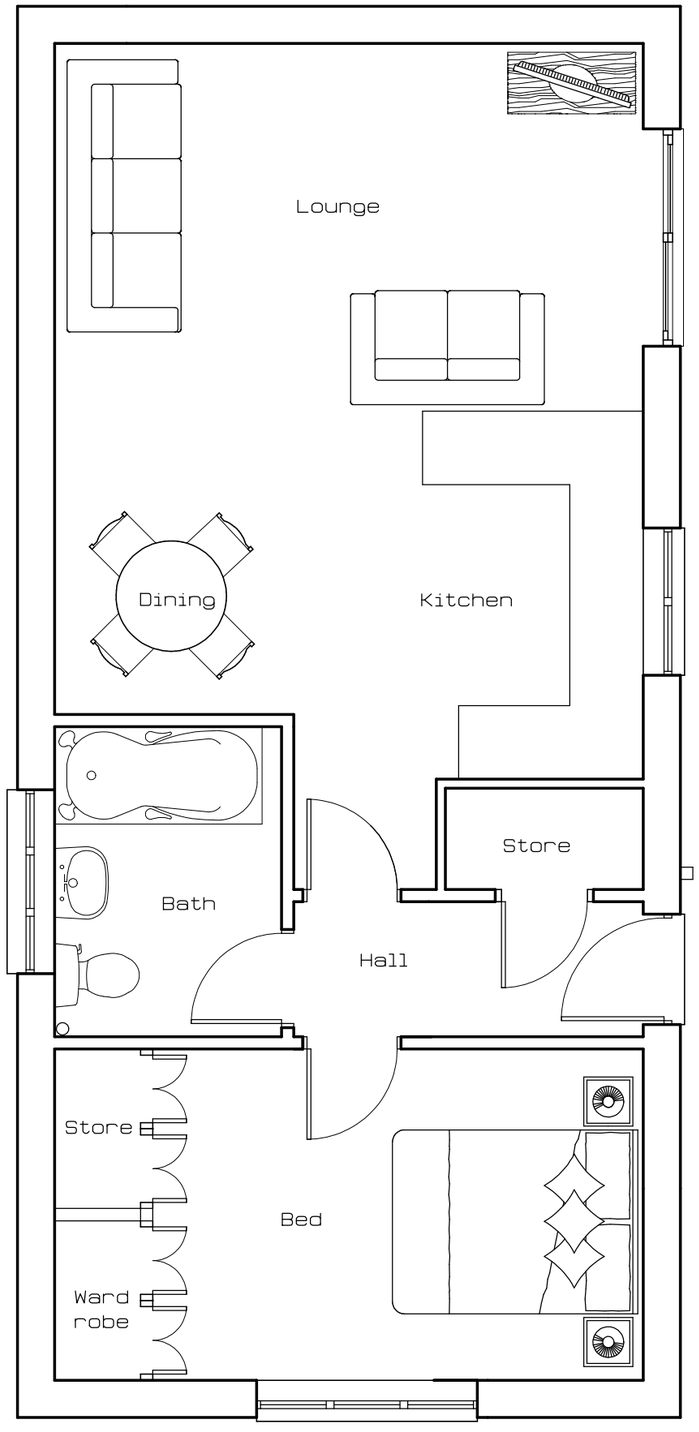

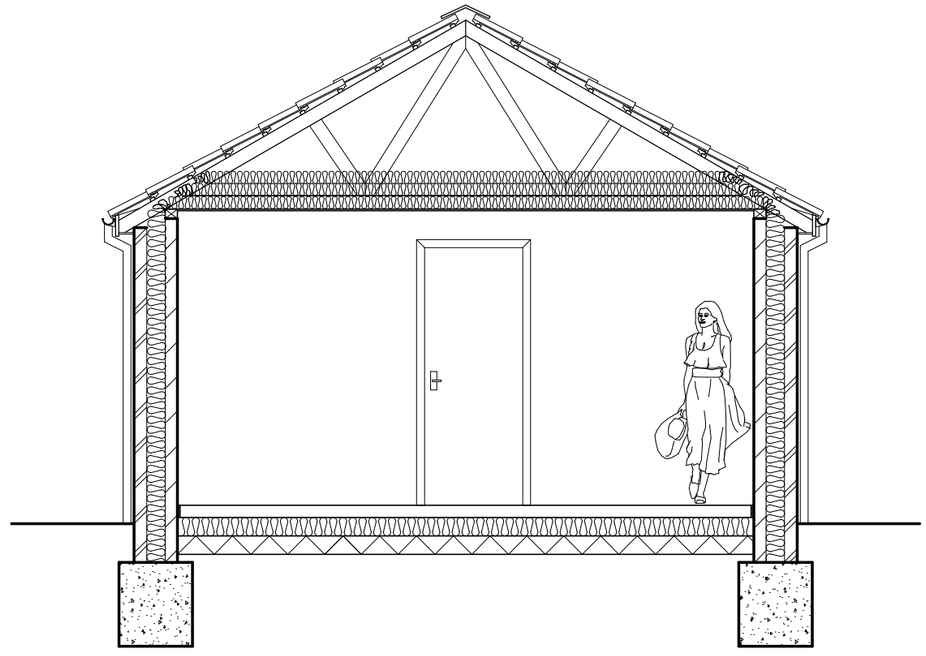

Proposed Layout
& Section

PROPOSED BUNGALOW TO THE REAR OF 34 HIGH STREET, RIDDINGS