


Long Street Elevation Existing
1 : 100

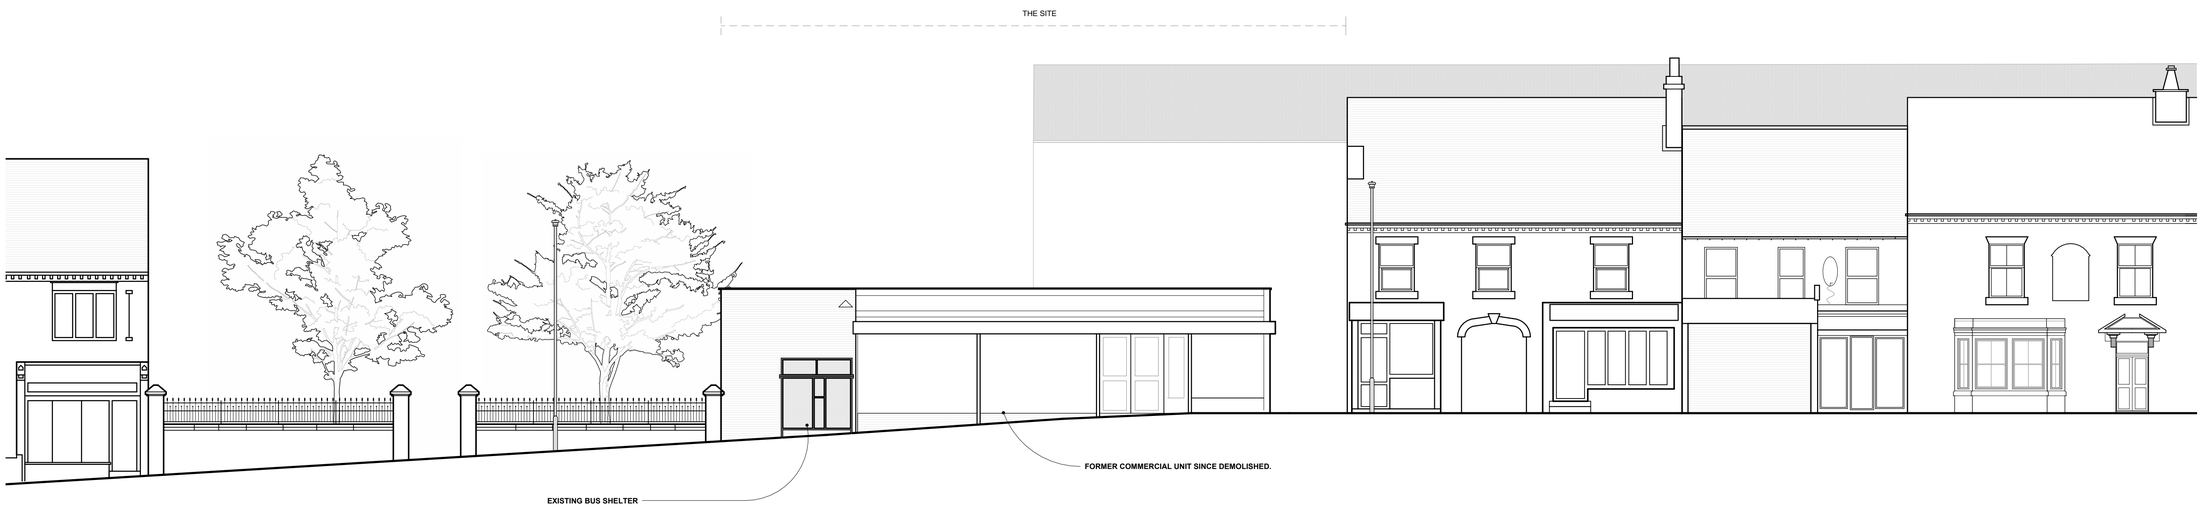

Long Street Elevation Proposed
1 : 100

0 1 2 3 4 5 10m

SCALE 1:100

rev	date	issued	description
P4	03/11/2026		Underpass To Accomodate Fire Tender
P3	20/08/2026		LPA Shop Frontages + Highways
P2	22/06/2026	OL	Client Review Comments
P1	12/06/2026		Initial Planning Issue

Newark Studio
t: 01635 605100

Derby Studio
t: 01332 557557

Manchester Studio
t: 0161 8261042

GUY TAYLOR ASSOCIATES
NEWARK / MANCHESTER / DERBY

A1
Original Sheet Size

STATUS
Planning

- All rights described in chapter IV of the copyright, designs and patents act 1988 have been generally asserted
- Where any drawing is to be read in conjunction with another, including specialists, the two drawings shall be cross-checked and any descrepancies reported to the architect before the work is put in hand
- All dimensions are in millimeters, all levels are in metres, unless shown otherwise
- Any discrepancies in dimensions or details on or between these drawings/specifications should be drawn to the attention of the Guy Taylor Associates and or the engineer in writing for clarification
- Drawing prepared solely for the use of client, as detailed in text box, and is not to be copied, tent or used by any third party without written permission

PROJECT
Langley Mill PII
Station Rd,
Langley Mill,
Nottingham,
NG16 4DU

CLIENT
Resurrection Group

DRAWING TITLE
Street Elevation

SCALE	DATE	DRAWN	CHK
1 : 100	12/06/2026	OL	PS

DRAWING NUMBER
818.1516.2-(08)008

REVISION
P4

© COPYRIGHT