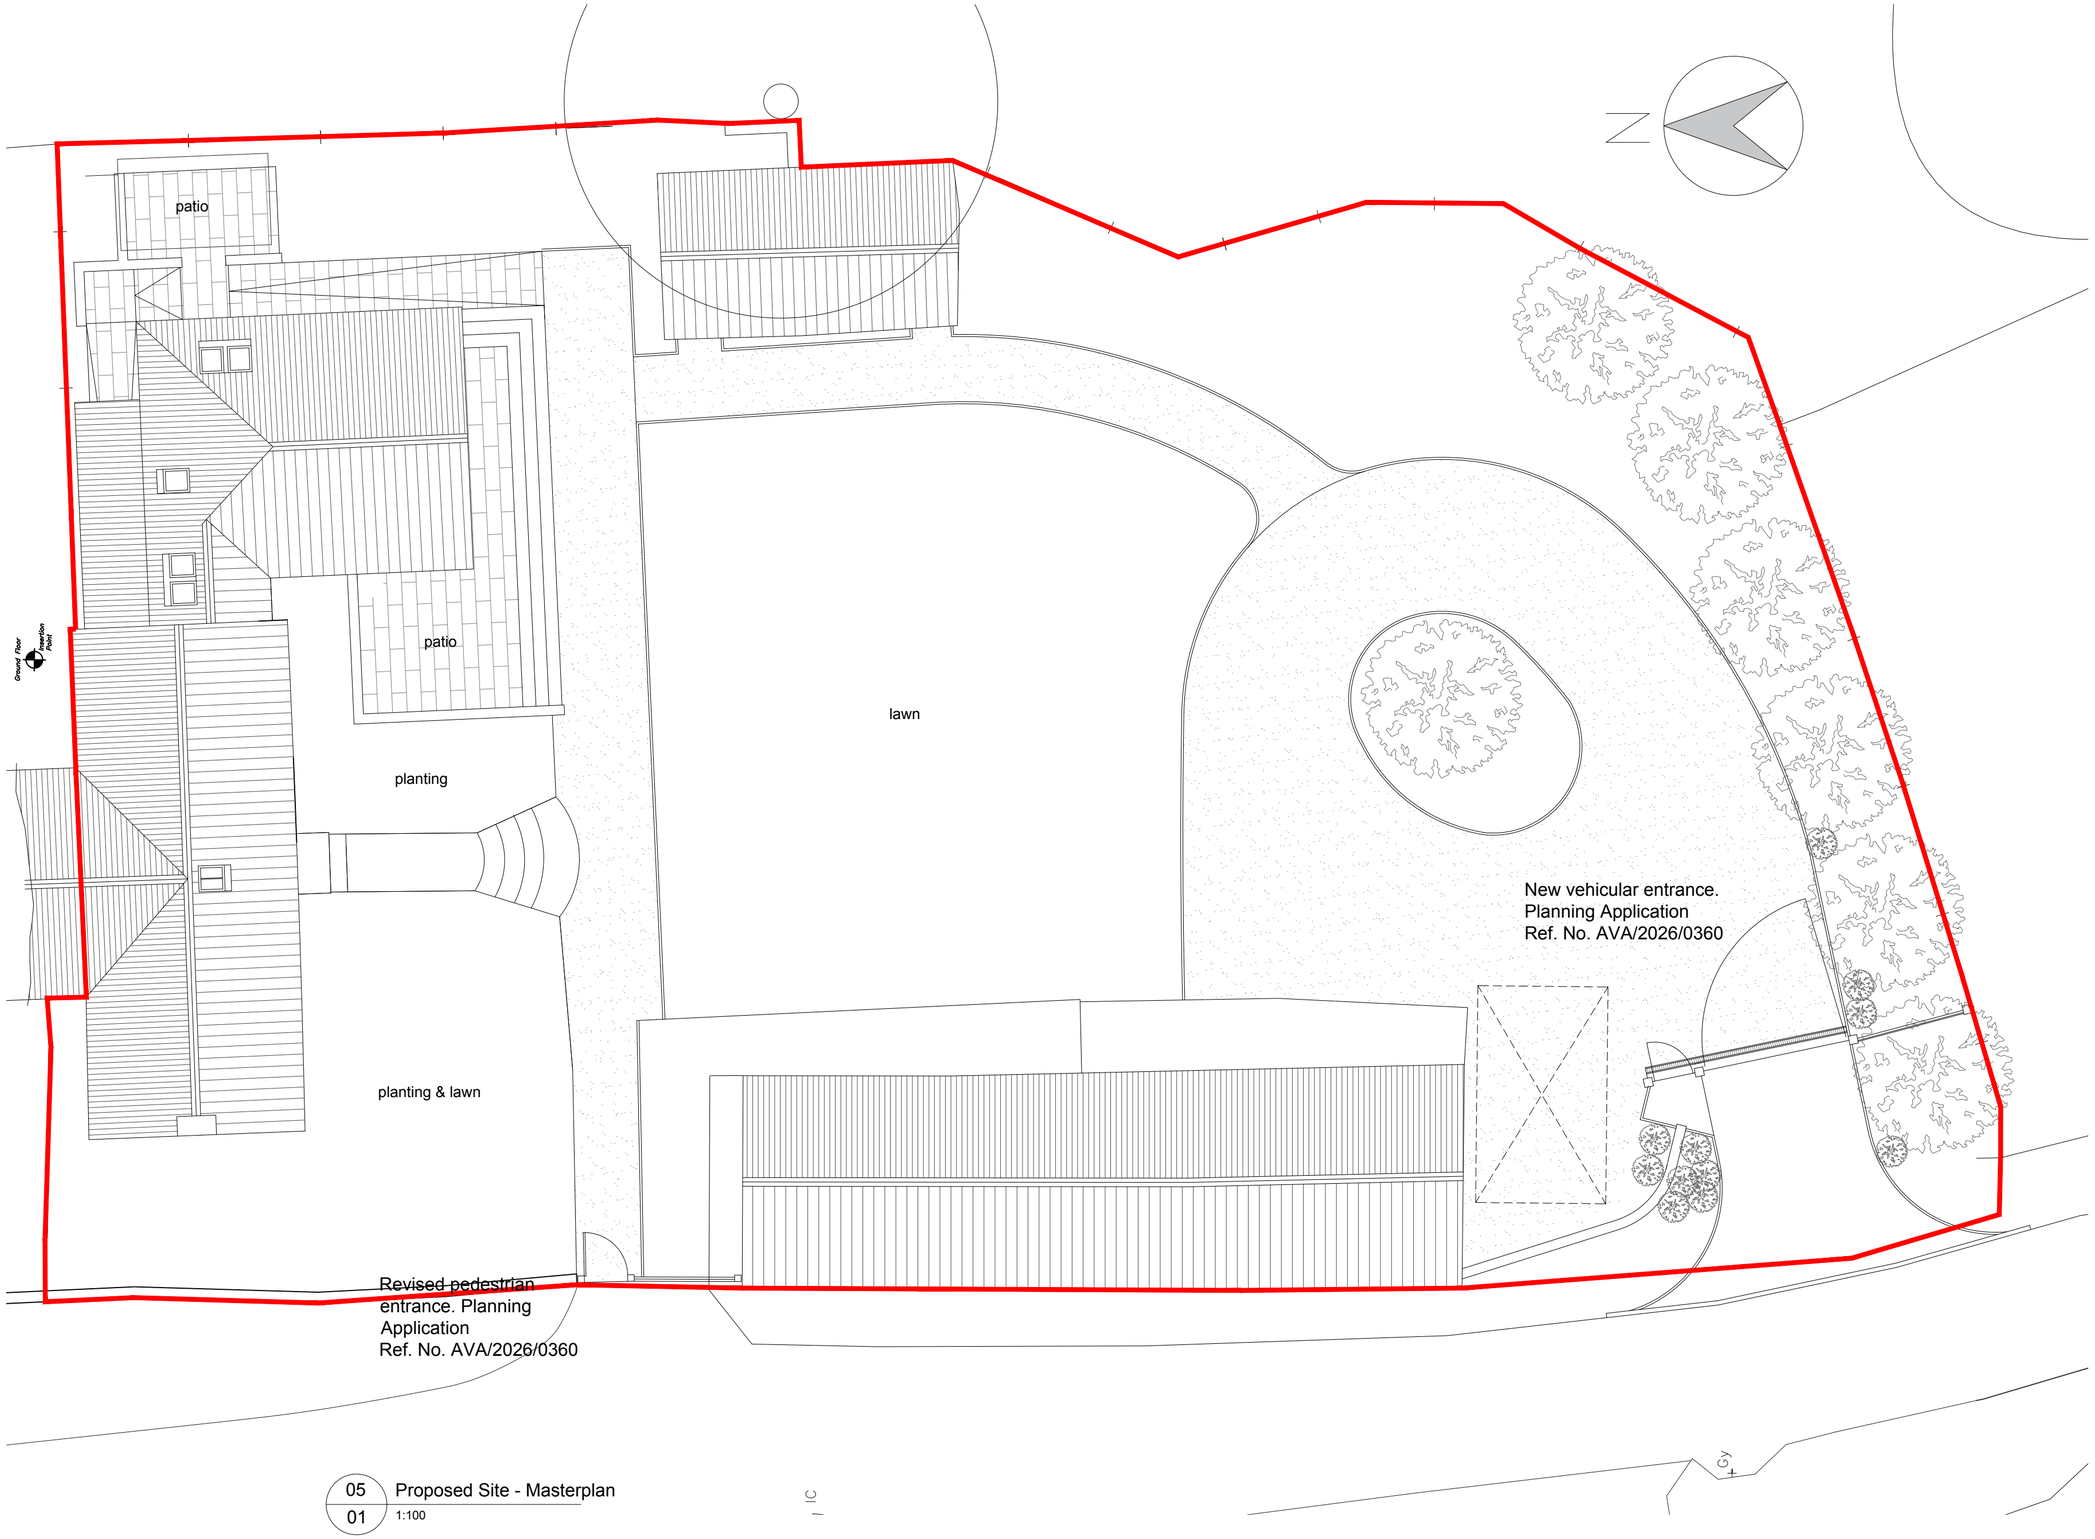

05
01
Proposed Site - Masterplan
1:100

NOTES:
1. Insert note.

Rev.	Drawn	Comments	Date

Status Planning Application

dkmy architects ltd
Davidson Keighley Marston Yat
dkmy architects
a: 10 Spencer Road, Belper, Derbyshire DE56 1JY
e: info@dkmy.co.uk
m: 07847 328 233
w: www.dkmy.co.uk

PROJECT
Meadow Farmhouse.

CLIENT
Mr. A. Wagstaff

TITLE
Proposed site - Masterplan.

DRAWN	CHECKED	
RjK	MK	
NUMBER	REVISION	ORIGINAL SIZE
25-116-20-05	B	A2
SCALE	DATE	
1:100	May 2026	

FILE: *25-116 - Proposed - 3 step option - rev C elevations.dwg*