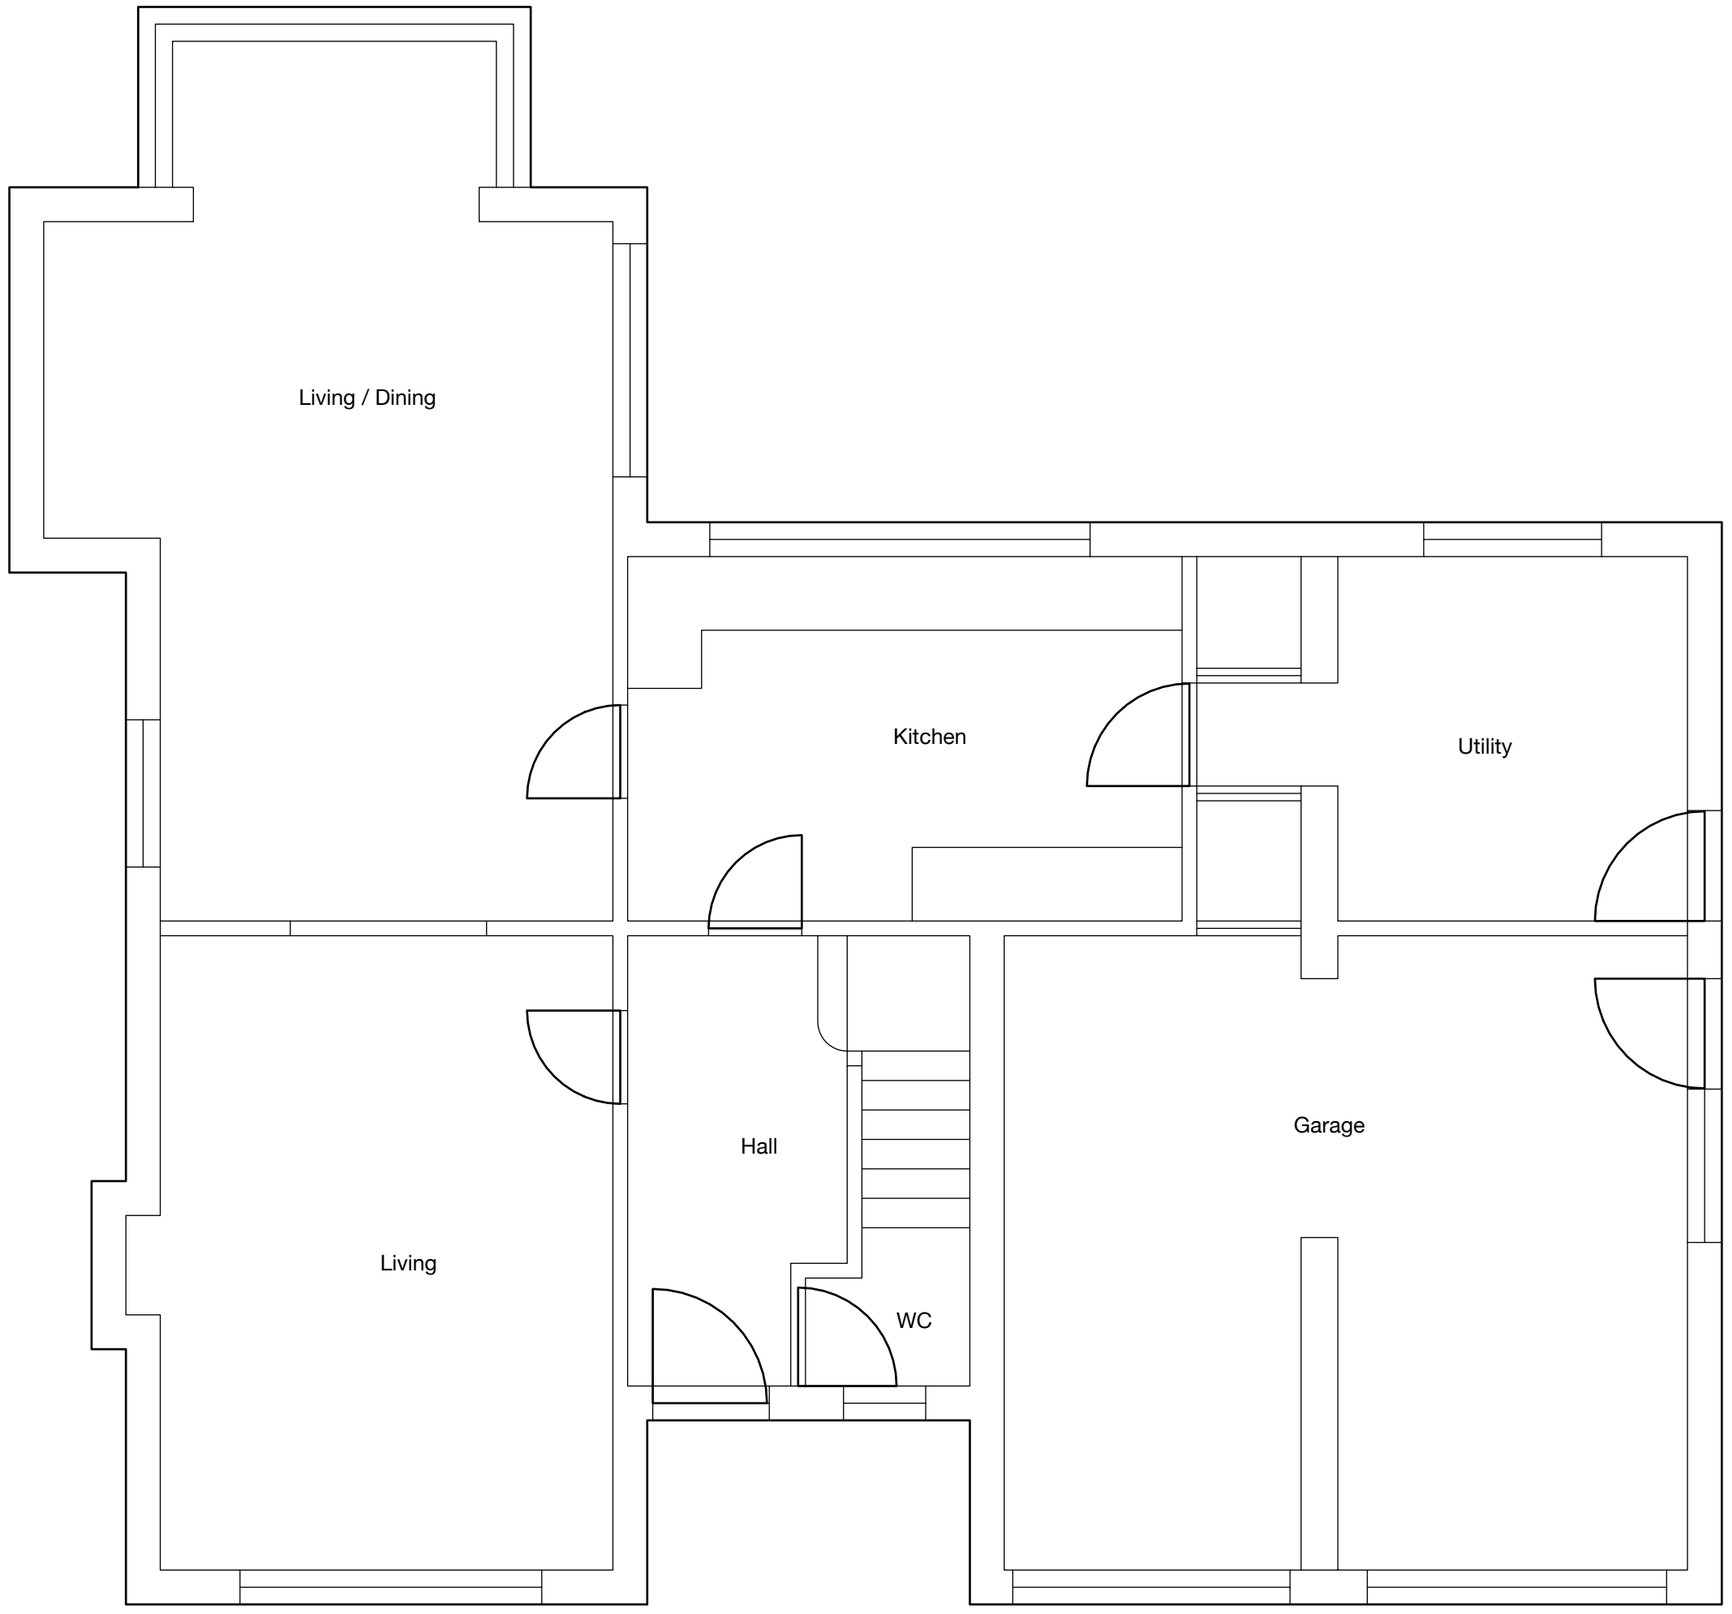

78 BROADWAY, DUFFIELD, DE56 4BX
Scale 1:50

Existing
Ground Floor



78 BROADWAY, DUFFIELD, DE56 4BX
Scale 1:50

Proposed
Ground Floor



78 BROADWAY, DUFFIELD, DE56 4BX
Scale 1:50

Existing
Front Elevation



78 BROADWAY, DUFFIELD, DE56 4BX
Scale 1:50

Proposed
Front Elevation



78 BROADWAY, DUFFIELD, DE56 4BX
Scale 1:50

Existing
Side Elevation



78 BROADWAY, DUFFIELD, DE56 4BX
Scale 1:50

Proposed
Side Elevation