78 Broadway

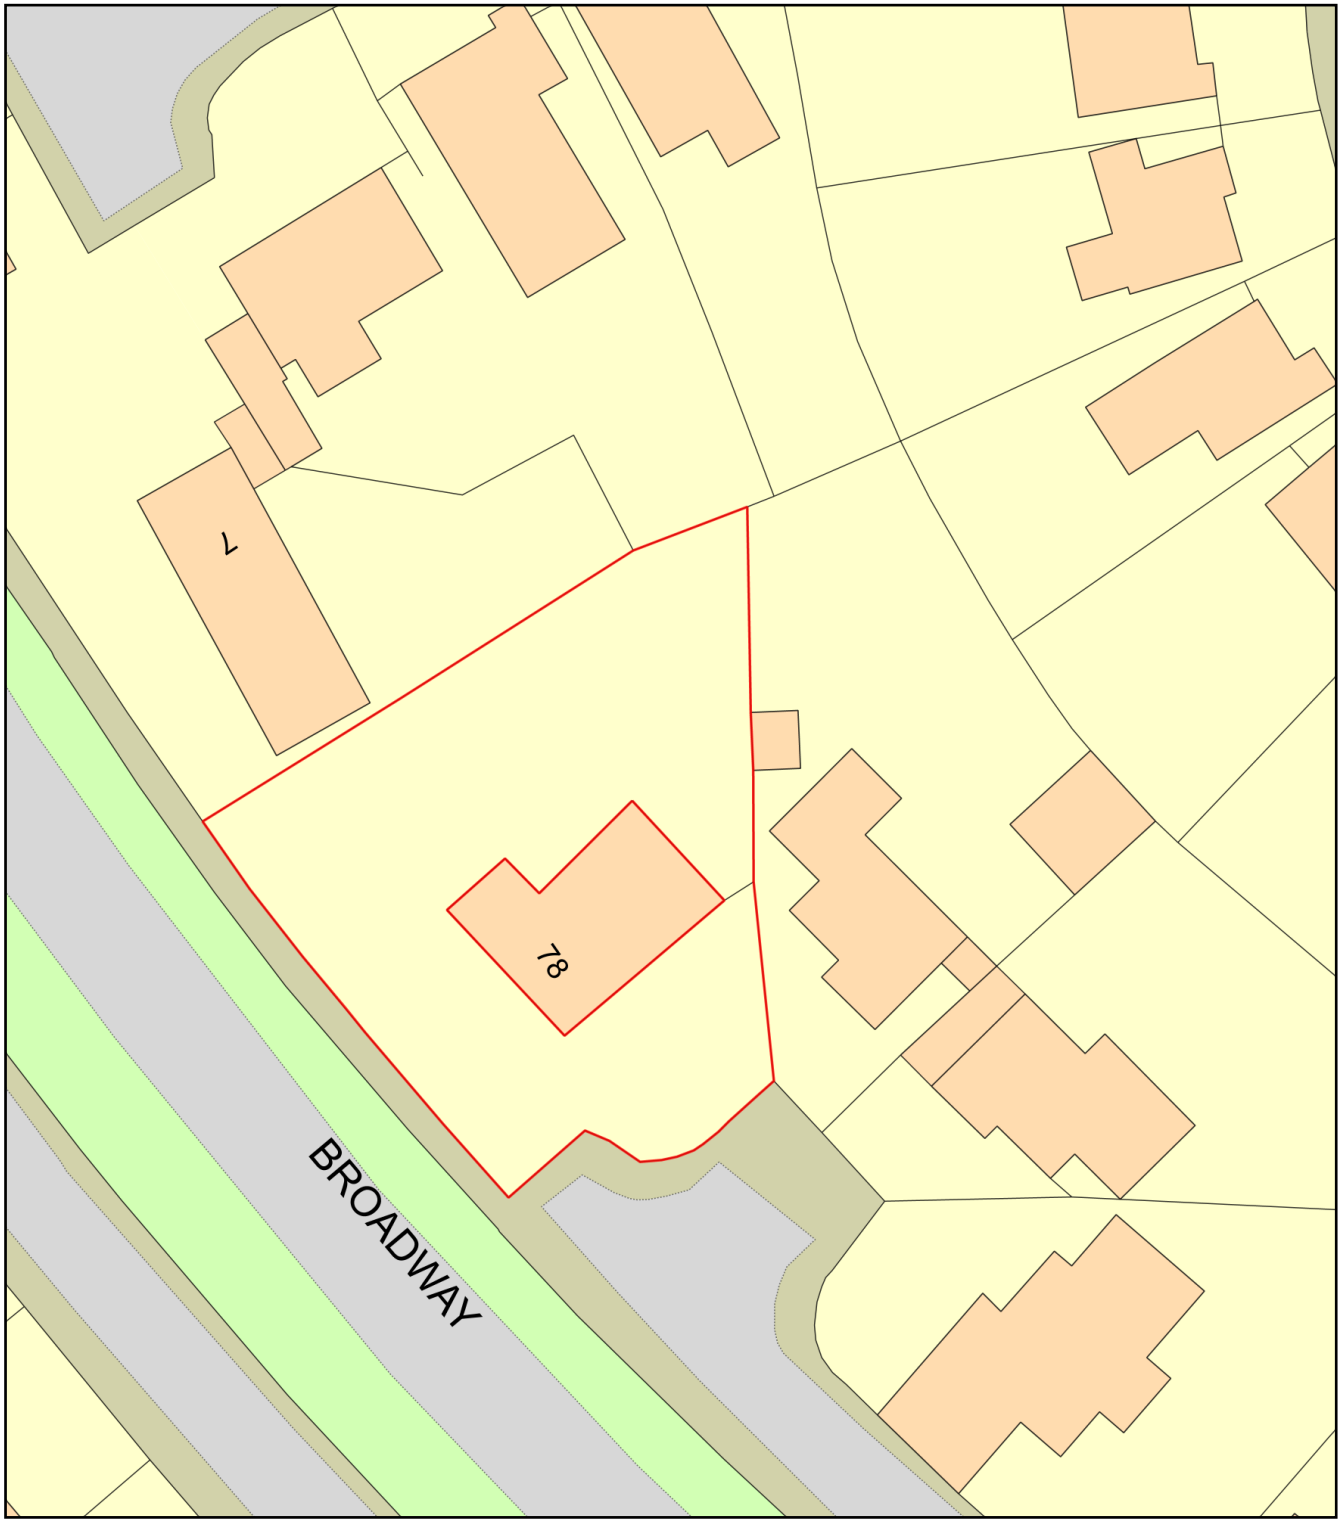

0 20
Metres

N

ReQuestaPlan

Plan Produced for: Mr David Crowson

Date Produced: 05 Nov 2026

Plan Reference Number: TQRQM26309162830119

Scale: 1:500 @ A4

© Crown copyright and database rights 2025 OS 100042766