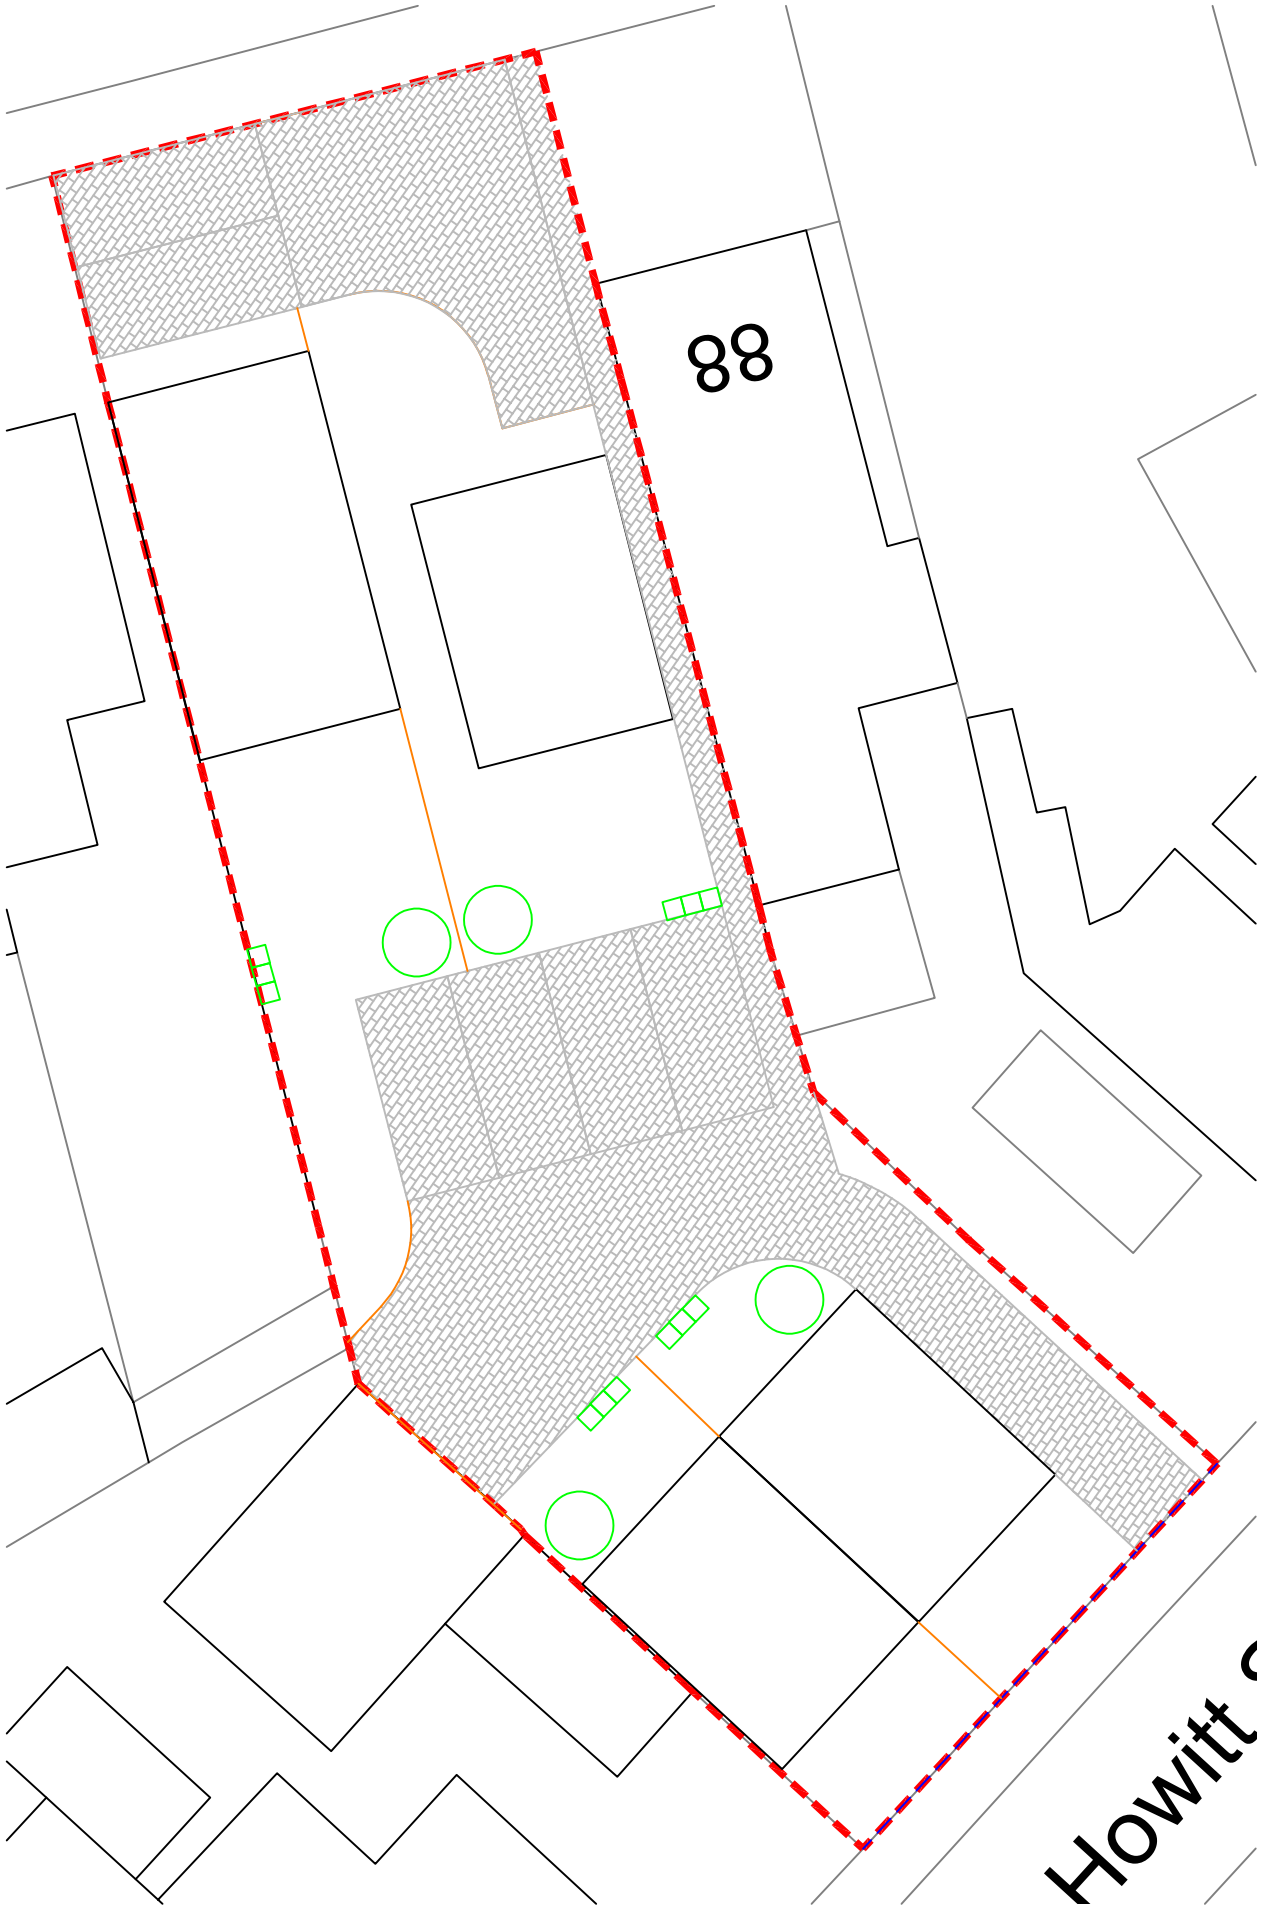

proposed vehicle and pedestrian routes

proposed block

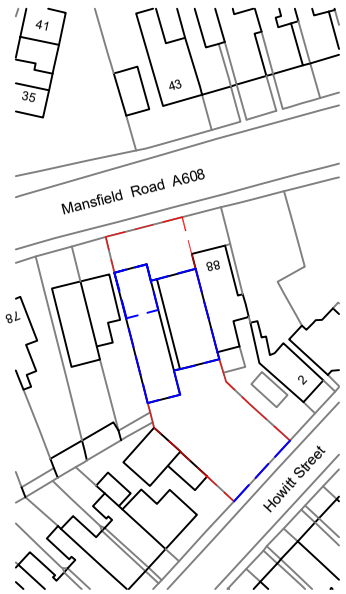

location 1:1250

Crown copyright 2026 Ordnance Survey 100053143

THIS DRAWING IS TO BE USED FOR THE FOLLOWING PURPOSES ONLY:

i Planning
ii Building Regulations

This drawing is not a working drawing.

All dimensions to be checked on site.

This drawing and the building works depicted are the copyright of Muddy Dog Architects and may not be reproduced or amended except by written permission.

No liability will be accepted for amendments made by other persons.

Any unauthorised use will incur additional fees.

RIBA
Royal Institute of British Architects

north

sun

scale bar 1:200

0m 1m 2m 3m 4m 5m 10m 20m

scale bar 1:1250

0m 20m 40m 60m 80m 100m

PROJECT

conversion of retail unit to 5nr dwellings

84 and 86 Mansfield Road
Heanor DE75 7AQ

for

Amasin Properties Ltd

proposed vehicular access, parking and pedestrian routes

MUDDY DOG ARCHITECTS
muddydogarchitects.co.uk

Oakfield Close, Great Glen
Leicestershire LE8 9GL

info@muddydogarchitects.co.uk

07941 151290

9 July 2026

1:200, 1:1250

A00321 030-