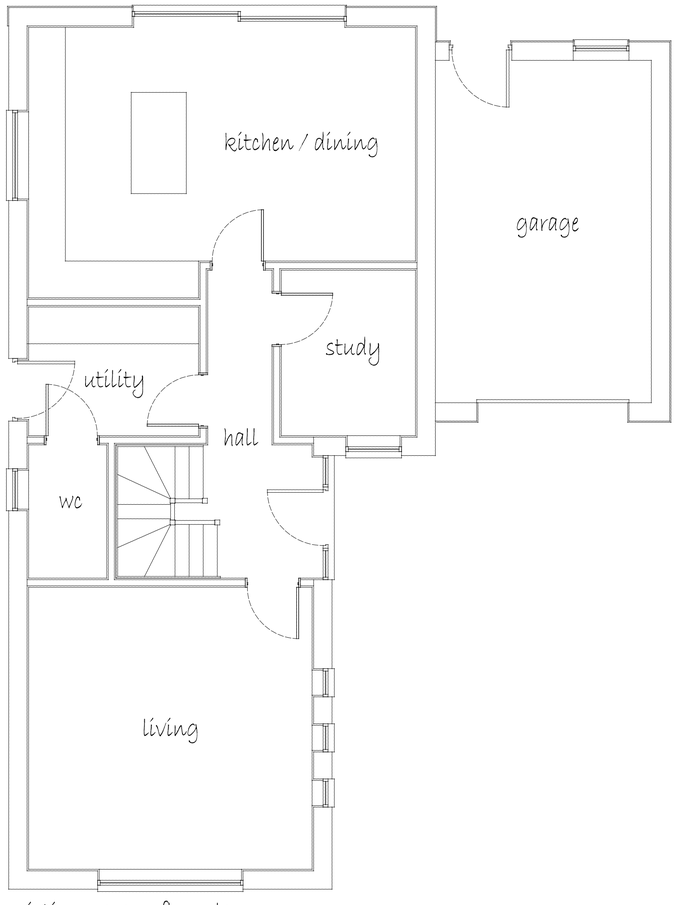

existing garage floor plan

scale 1:50

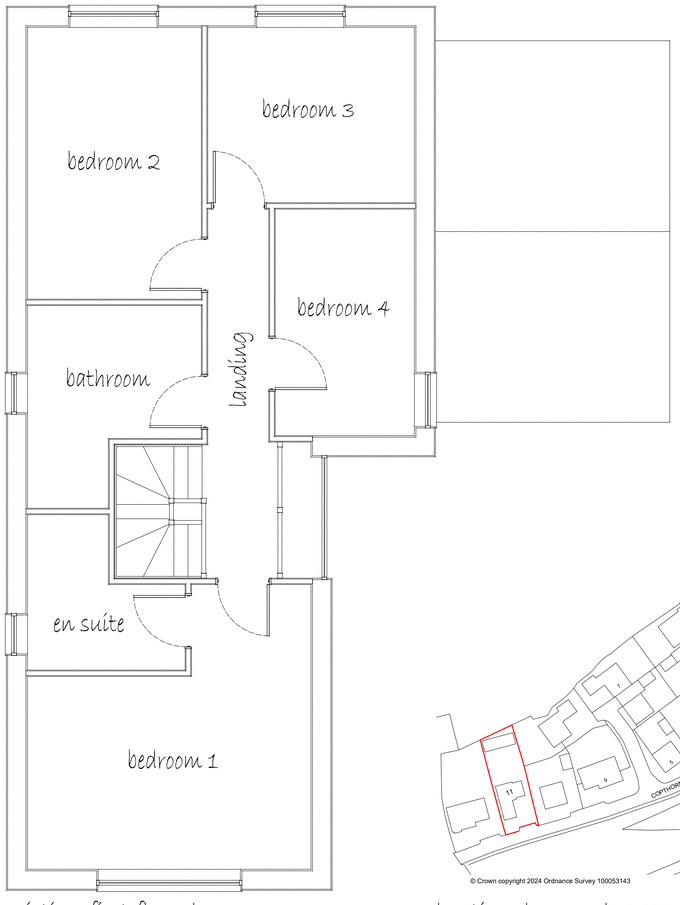

existing first floor plan

scale 1:50

© Crown copyright 2024 Ordnance Survey 100053143

location plan - scale 1:1250

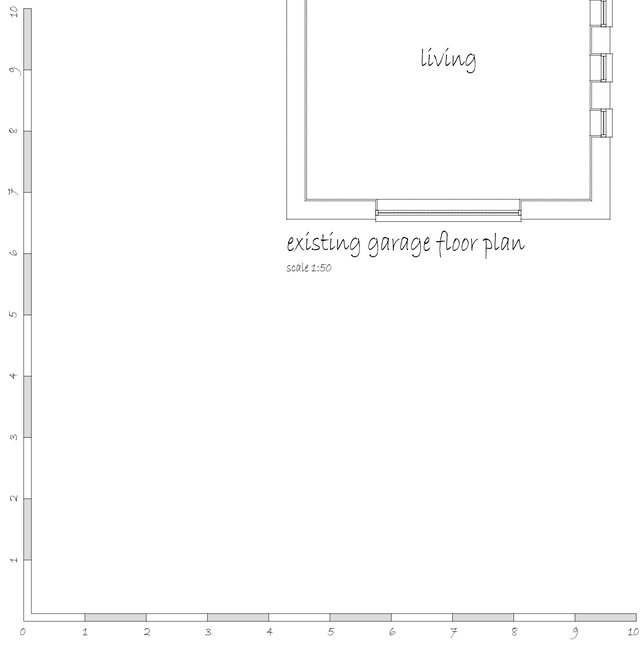

can-du Architecture

Location.
11 COPTHORNE DRIVE,
ALFRETON, DERBYSHIRE.
DE55 7SR

Drawing.
EXISTING PLANS & LOCATION PLAN

Date. NOVEMBER 2026

Scale. 1:50:1250@A1

Area: m2
ft2

Drawn /
Checked: CEW

Dwg No.
CDA[008]-PD-01