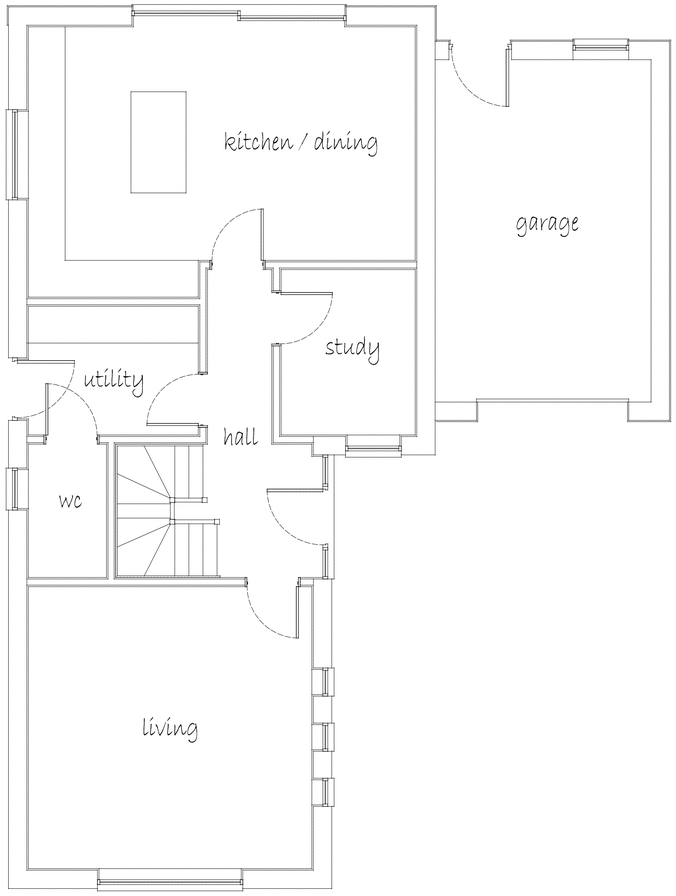

proposed garage floor plan

scale 1:50

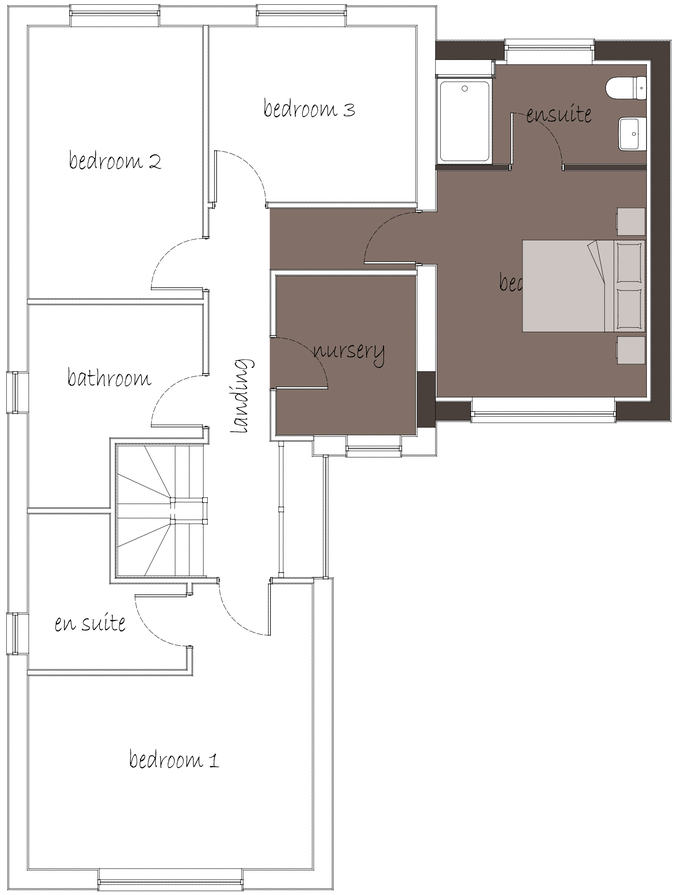

proposed first floor plan

scale 1:50

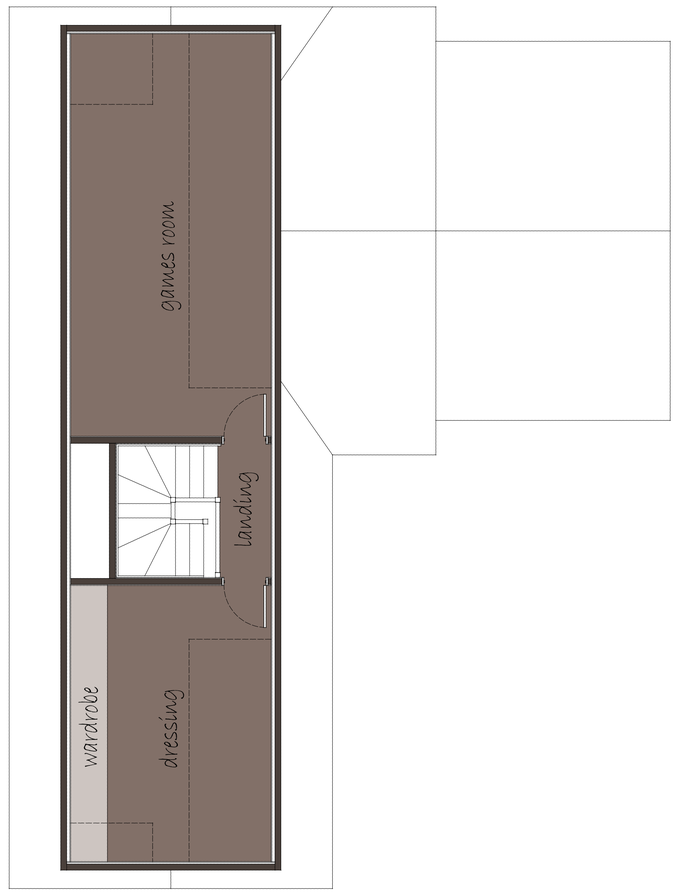

proposed second floor plan

scale 1:50

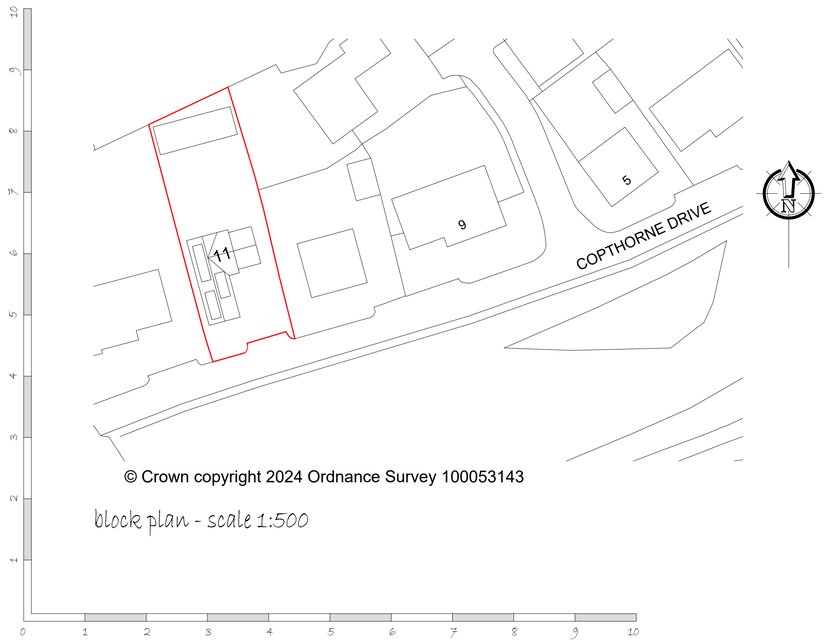

© Crown copyright 2024 Ordnance Survey 100053143

block plan - scale 1:500

can-du Architecture

Location.
11 COPTHORNE DRIVE,
ALFRETON, DERBYSHIRE.
DE55 7SR

Drawing.
PROPOSED PLAN & BLOCK PLAN

Date. NOVEMBER 2026

Scale. 1:50:500@A1

Area: m2 / ft2

Drawn / Checked: CEW

Dwg No.
CDA[008]-PD-03