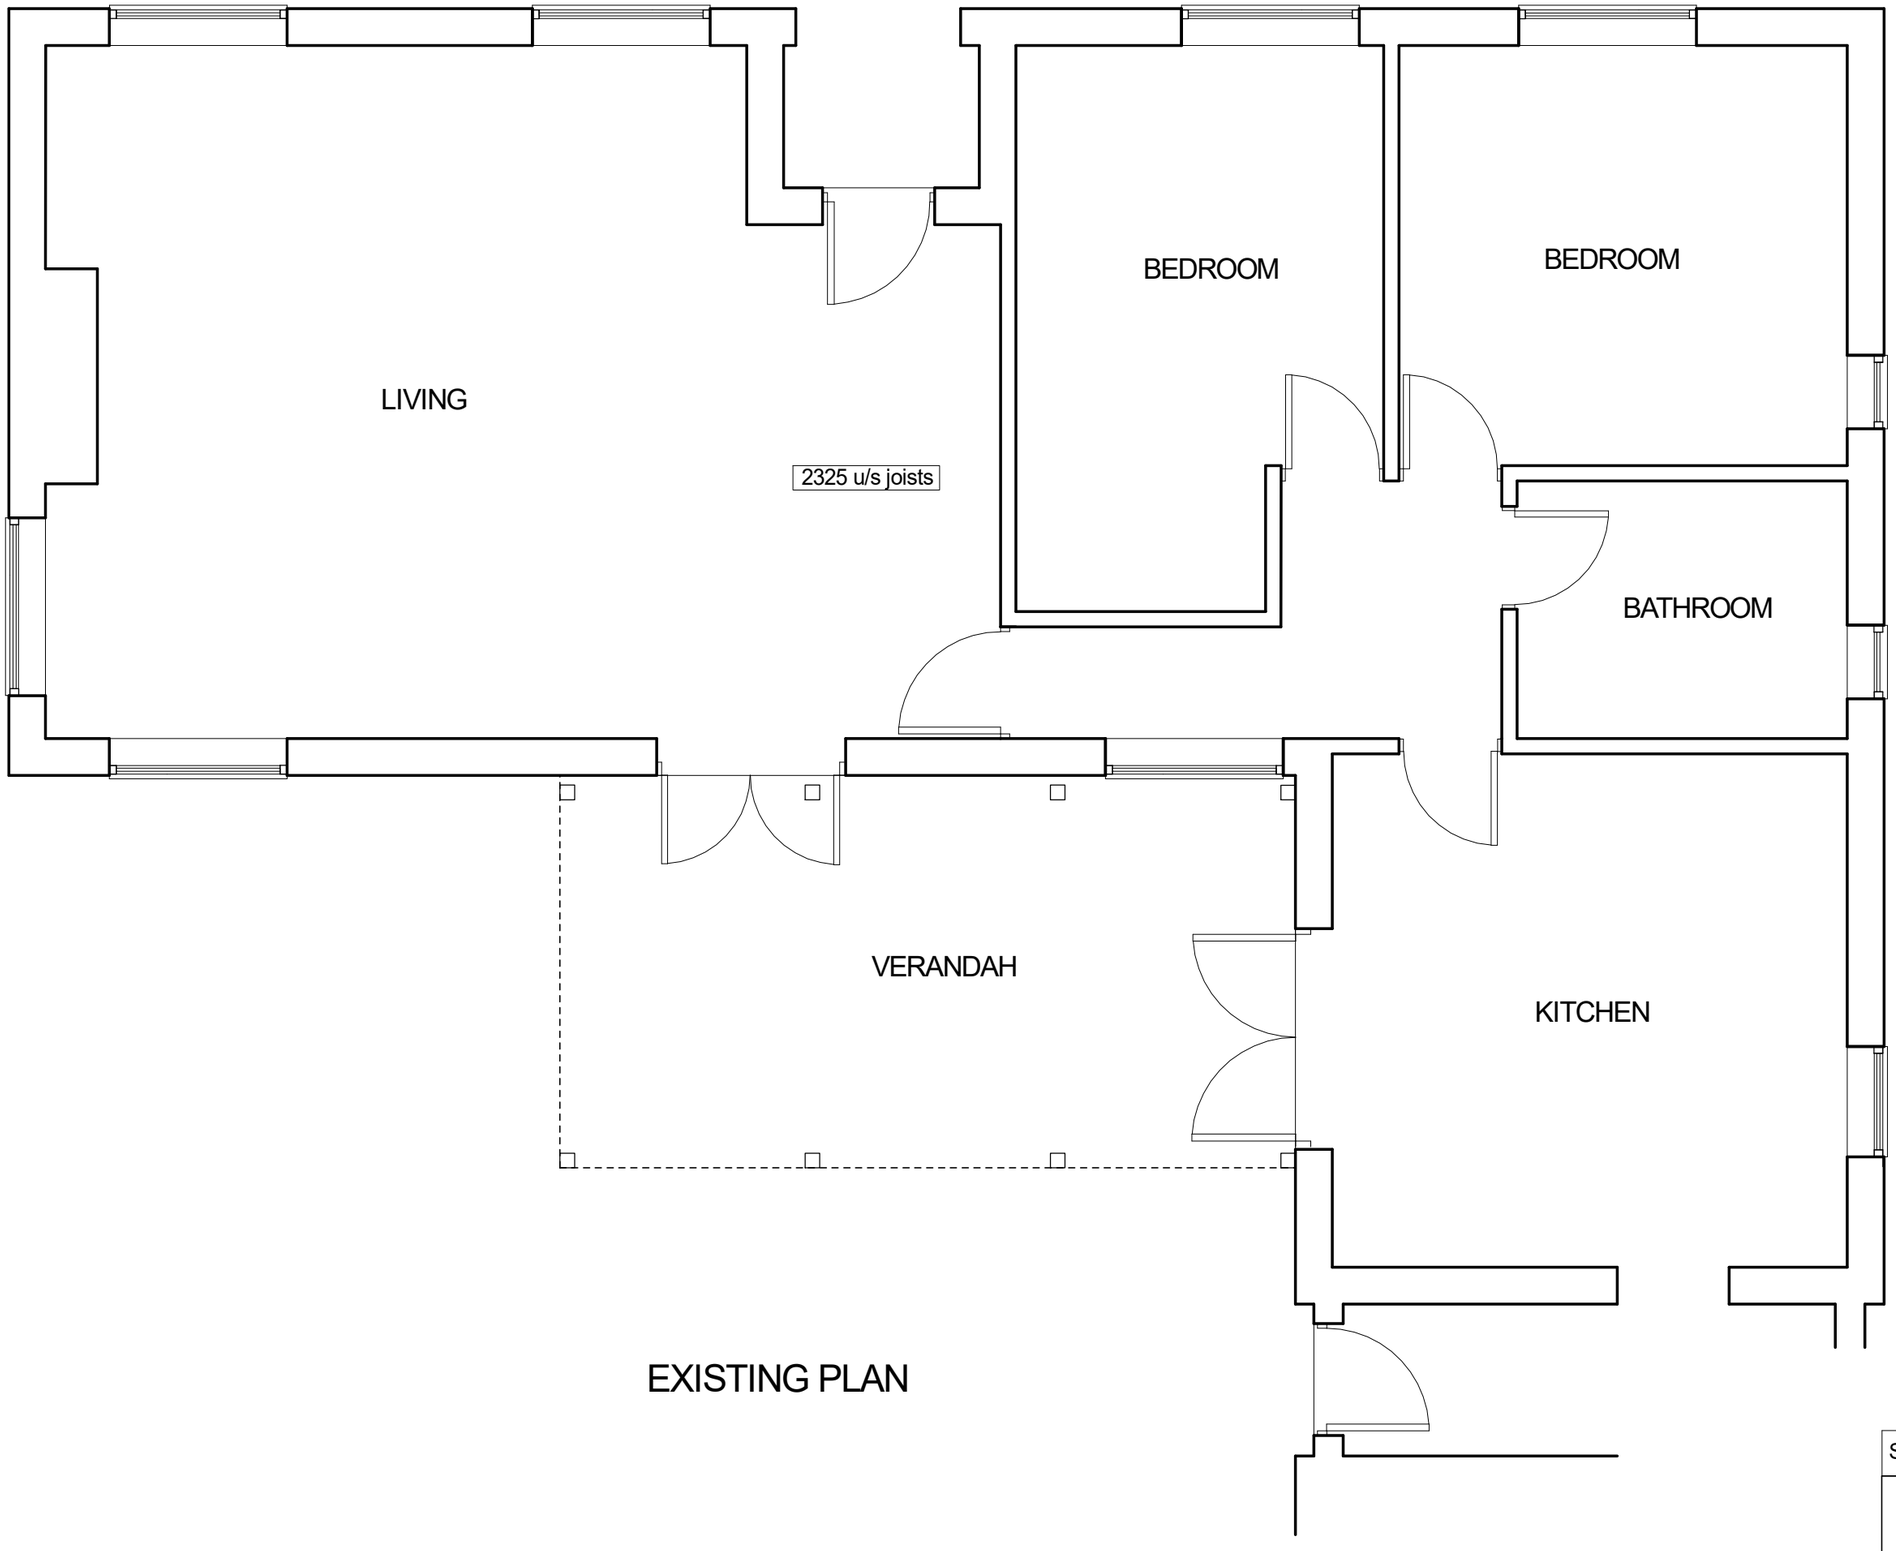

EXISTING PLAN

SCALE

0m 5m

Proposed Extension at:
Crofters Barn Knowts Hall Farm Golden Valley DE55 4ES
for Mr J Bullock

SCALE 1:50@A3	DATE Nov. 2026	REF. 41126/1

design connexions
Architectural Services
25 Linsdale Gardens Gedling
Nottingham NG4 4GY
Tel. 07760 215478
e-mail: outandup@protonmail.com
www.designconnexions.co.uk