

PROPOSED FRONT ELEVATION

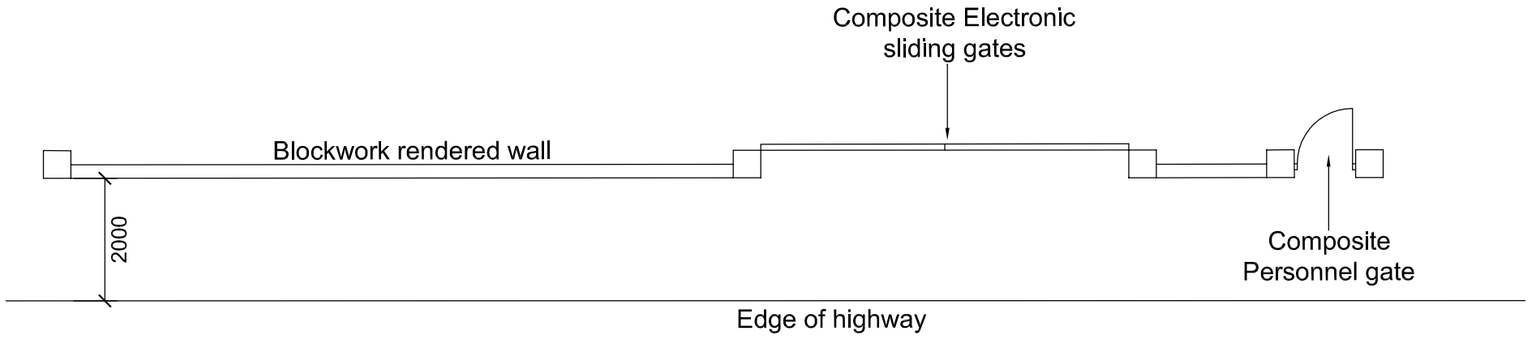

PROPOSED PLAN

For location of wall refer to proposed site plan

© Copyright

Revisions

P02	05.11.26	Wall height lowered.

Note: All dimensions to be checked on site and any discrepancies to be reported to arc design solutions prior to the commencing of work on site.

architectural
design solutions
E-mail: ask@designbyarc.co.uk
01246 200 468 / 07813 924 774
www.designbyarc.co.uk

Client
MR & MRS STEVENS

Job Title
GARDEN WALL & GATE:
12 COPTHORNE DRIVE
ALFRETON
DERBYSHIRE
DE55 7SR

Drawing Title
PROPOSED PLAN &
ELEVATION

Scale 1:100 @ A3

Date September 2026

Status Planning

Drg. No. 2026-449-03

Rev. P02