


THESE DOCUMENTS ARE NOT TO BE REPRODUCED OR USED FOR CONSTRUCTION WITHOUT WRITTEN PERMISSION. DO NOT SCALE FROM THIS DRAWING. ALL DIMENSIONS MUST BE CHECKED ON SITE BY THE CONTRACTOR PRIOR TO THE COMMENCEMENT OF ANY WORK. THIS DRAWING IS FOR THE STATED PURPOSE ONLY AND IS NOT TO BE USED FOR CONSTRUCTION UNLESS MARKED 'FOR CONSTRUCTION'. THIS DRAWING MUST BE READ IN CONJUNCTION WITH ALL RELEVANT CONSULTANT DRAWINGS. ANY DISCREPANCIES MUST BE REPORTED TO BTG EDDISONS IMMEDIATELY. THE DESIGNER ASSUMES NO RESPONSIBILITY FOR UNAUTHORISED ALTERATIONS OR SITE DEVIATIONS

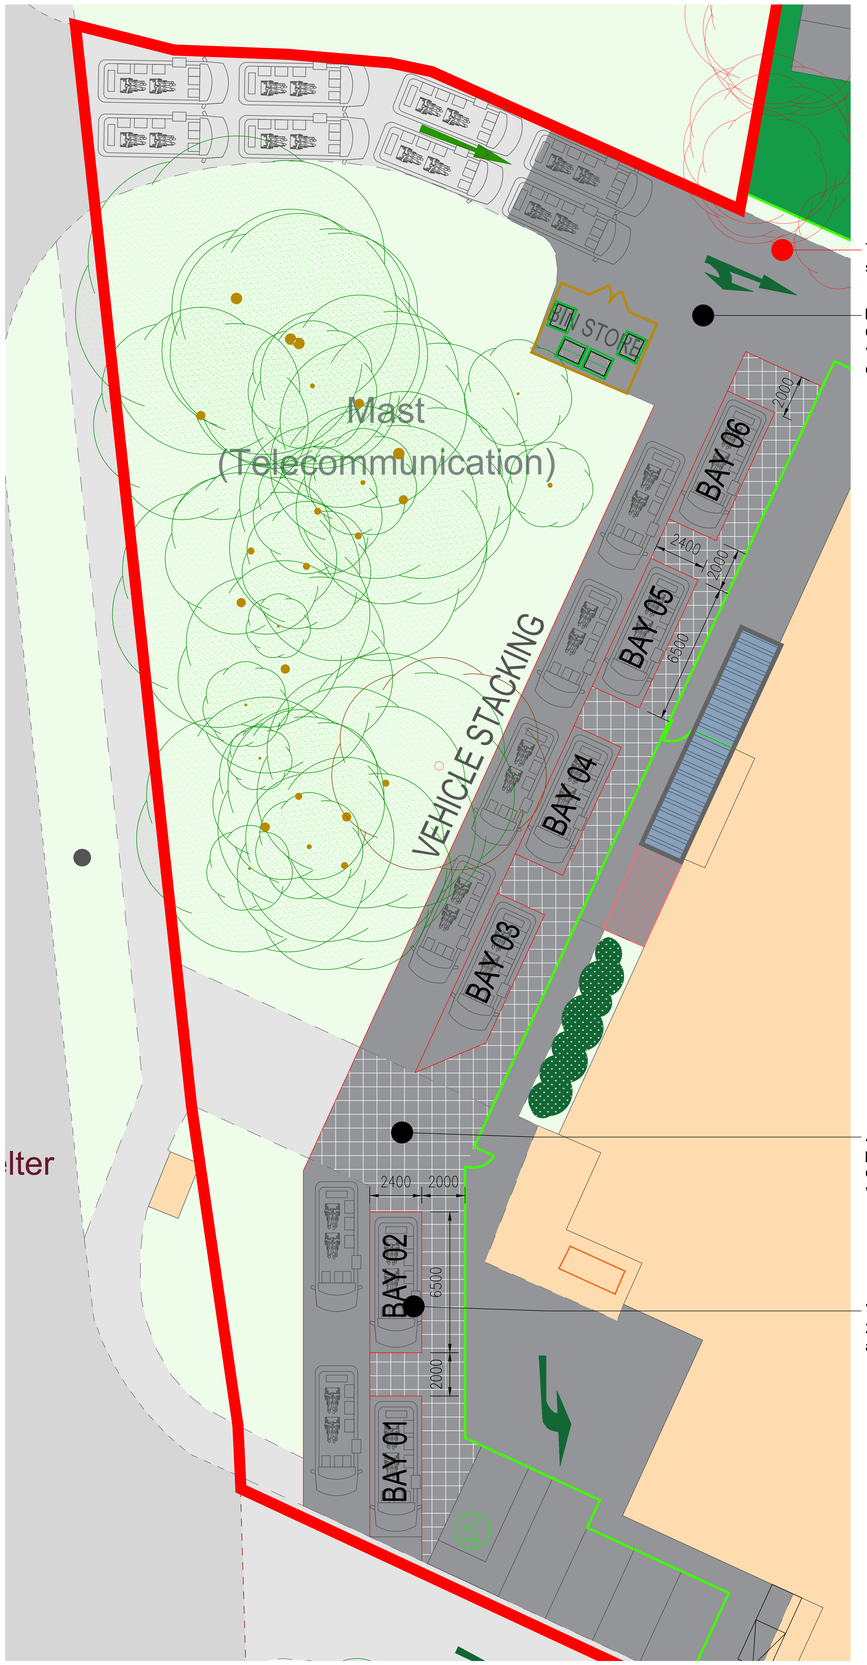

1 Vehicle Stacking
Scale: 1:100

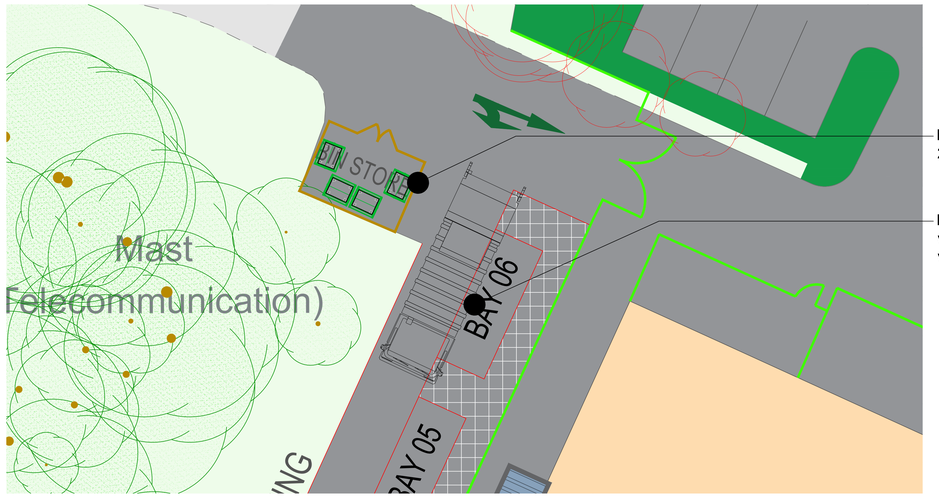

2 Refuse Vehicle Access
Scale: 1:100

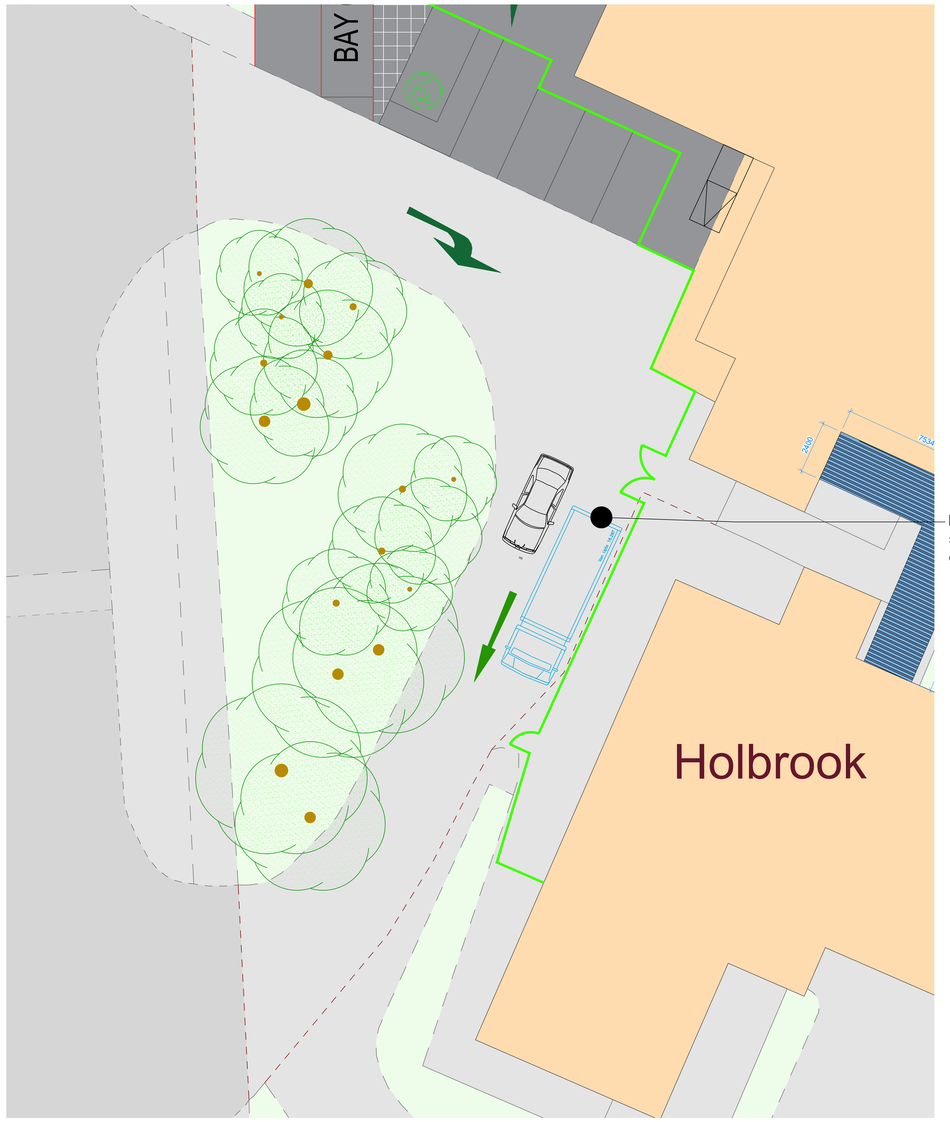

3 Delivery Vehicle Access
Scale: 1:100

0 2m 4m 6m 8m 10m

Rev:	Date:	Description:	APP:
P3	03/11/26	Amended drop off sytem	LPA
P2	08/10/26	Fencing set back from vehicle stacking system	LPA
P1	02/06/26	Issued for tender	TENDER
/	01/04/26	Issued for planning	LPA

Document Status: A1

Purpose of Issue: PLANNING

BTG Eddisons
Building & Project Consultancy
Floor 2 10 Wellington Place
Leeds LS1 4AP
Tel: 0113 243 0101
Email: buildingconsultancy@eddisons.com
W: www.eddisons.com

Project Title:
Whitemoor Centre
100 John O'Gaunts Way
Belper
DE56 0DB

Drawing Title:
Vehicle Access

Client:
ESTEEM MAT

Office ID:	Scale:	Date:	Drawn:	Checked:
753	As Indicated	Nov 25	YK	

Project ID	Originator	Volume	Level	Type	Role	Dwg No.	Revision
1209594	EDD	ZZ	ZZ	DR	A	(90) 005	P3

Copywright © BTG Eddisons is a trading name of Eddisons Commercial Limited, registered in England and Wales (No. 3280893).