# Existing Elevations - scale 1:100



Existing Front Elevation



Existing Side Elevation



Existing Rear Elevation




Existing Ground Floor Plan

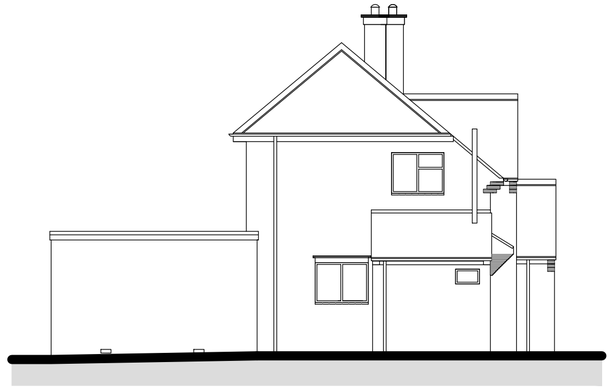


Existing First Floor Plan

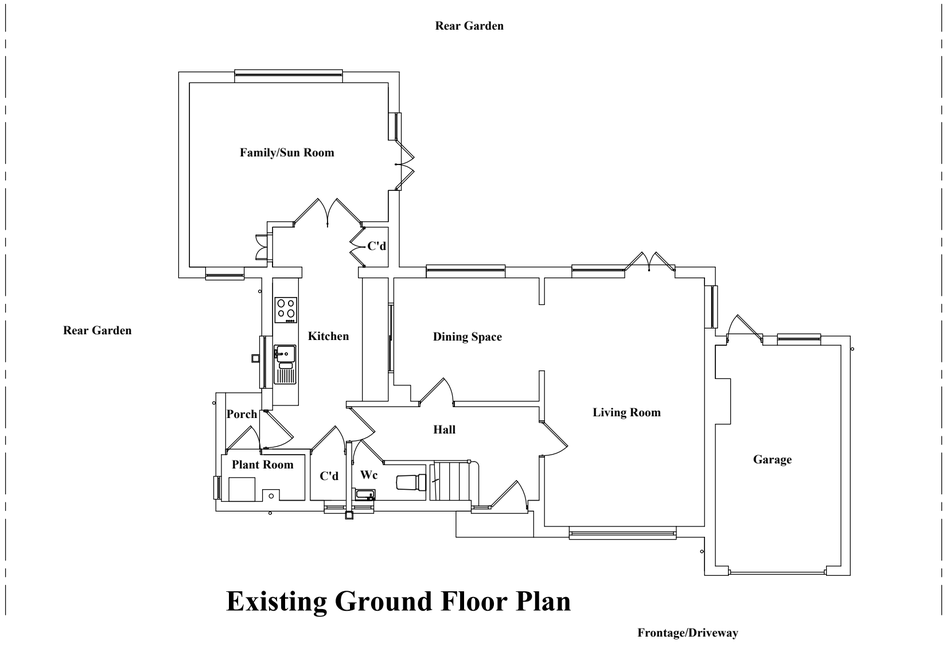

Existing Side Elevation

# Existing Floor Plans - scale 1:100

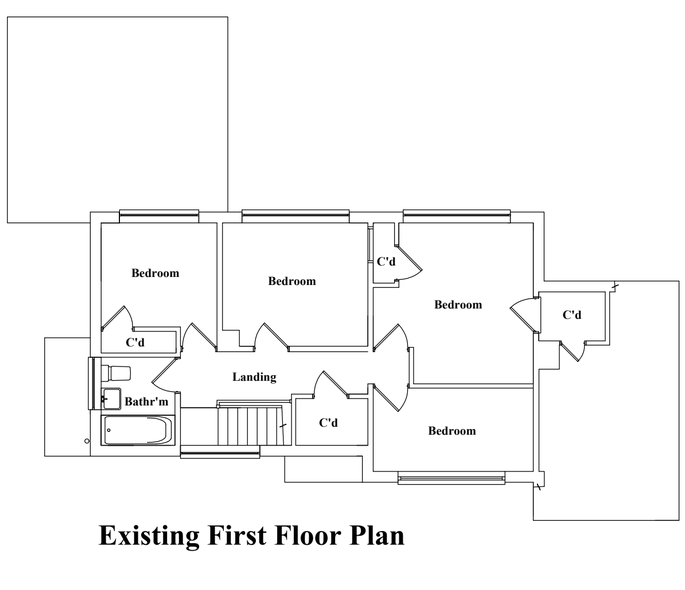
DERBY ARCHITECTURAL SERVICES

www.derbyarchitecturalservices.co.uk
Email: tristan@derbyarchitecturalservices.co.uk
Contact Number: 07810 565608


| | |
|---|---|
| Client: **Mr & Mrs Murphy** | Scale: **1:100 @ A2** |
| Job Add.: **11 Broadway, Duffield, Belper, Derbyshire. DE56 4BT** | Date: Oct 2026 / Rev: - |
| Dwg Title: **Existing Floor Plans and Elevations** | Dwg No: 2026-10-50-02 |