


# Proposed Site Plan - scale 1:500

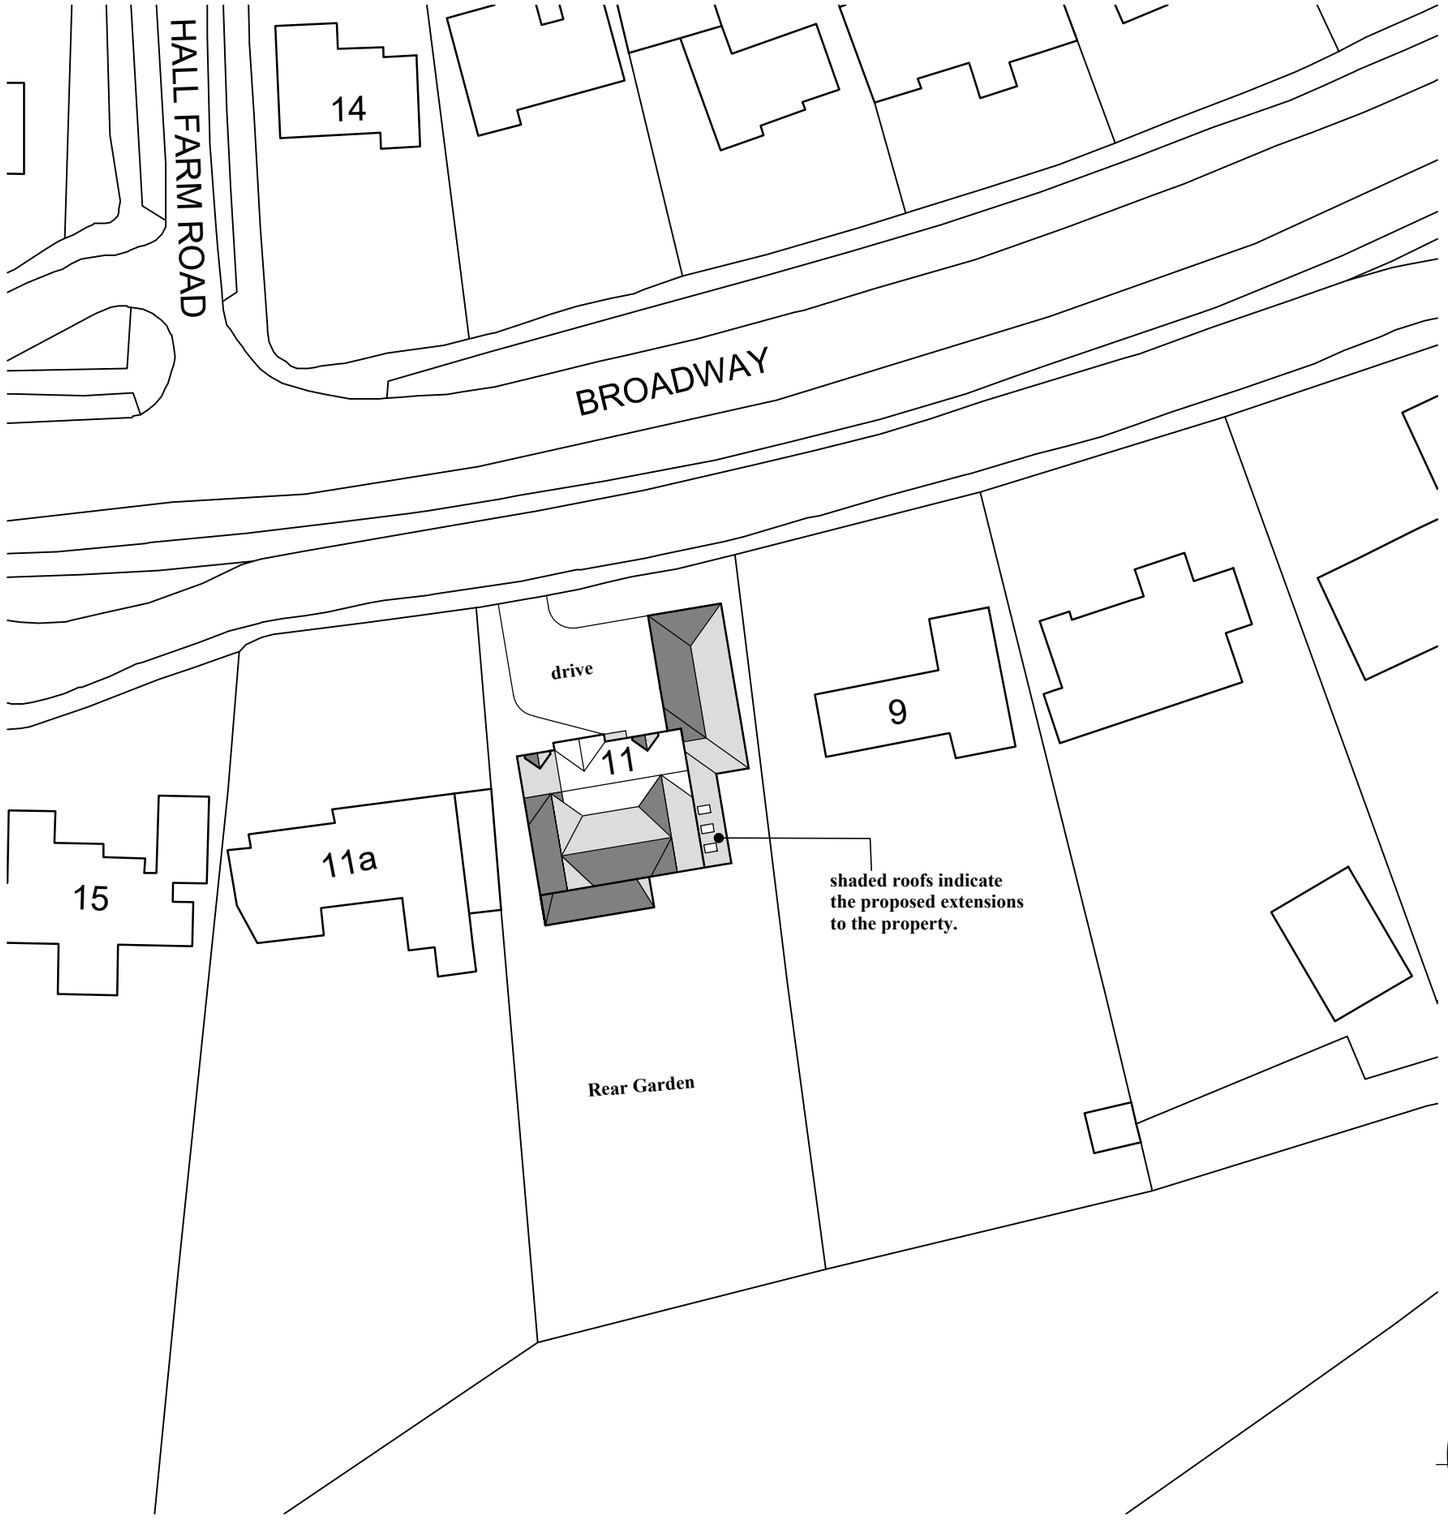


UK Planning Maps

01856 898 022
www.UKPlanningMaps.com

Produced on 12 October 2026 from the Ordnance Survey National Geographic Database and incorporating surveyed revision available at this date.
This map shows the area bounded by 434418 342403,434560 342403,434560 342545,434418 342545,434418 342403
Crown copyright and database rights 2026 OS 100054135. Supplied by copla ltd trading as UKPlanningMaps.com a licensed Ordnance Survey partner (OS 100054135).
Data licence expires 12 October 2027. Unique plan reference: v2g//1481883/1981785

10 0 10 20 30 40 50
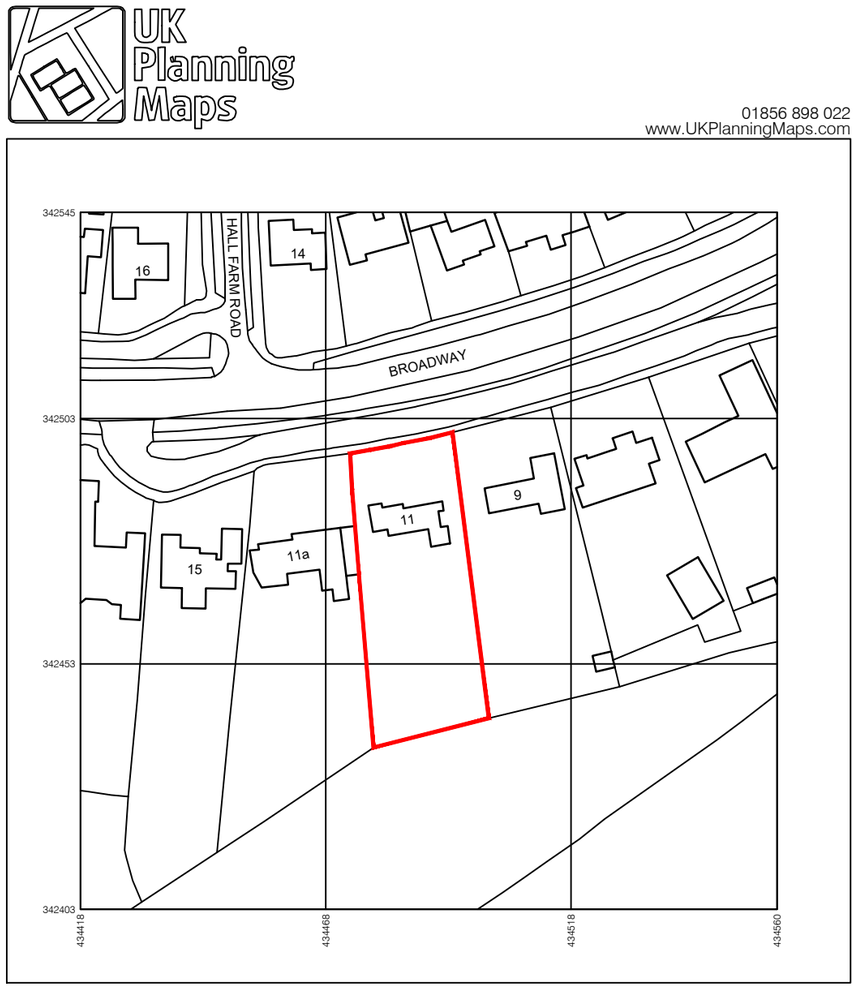
# Location Plan - scale 1:1250

N

DERBY ARCHITECTURAL SERVICES
www.derbyarchitecturalservices.co.uk
Email: tristan@derbyarchitecturalservices.co.uk
Contact Number: 07810 565608

| | |
|---|---|
| Client: **Mr & Mrs Murphy** | Scale: **1:500 & 1:1250 @ A3** |
| Job Add.: **11 Broadway, Duffield, Belper, Derbyshire. DE56 4BT** | Date: Oct 2026 / Rev: - |
| Dwg Title: **Proposed Site Plan & Location Plan** | Dwg No: 2026-10-50-03 |