Proposed Plans - Phase 2 Works

These drawings are for Planning Application only
Not for Construction. Do not scale from drawing.
Survey information taken from LandMap Survey PR1357 undertaken 19th February 2026.

This drawing is the copyright of Tomes Architects and may not be copied, altered, or reproduced in any way, or be passed to a third party without our written authority

All dimensions are to be checked on site before commencing work. Any discrepancies should be reported to the project manager immediately.

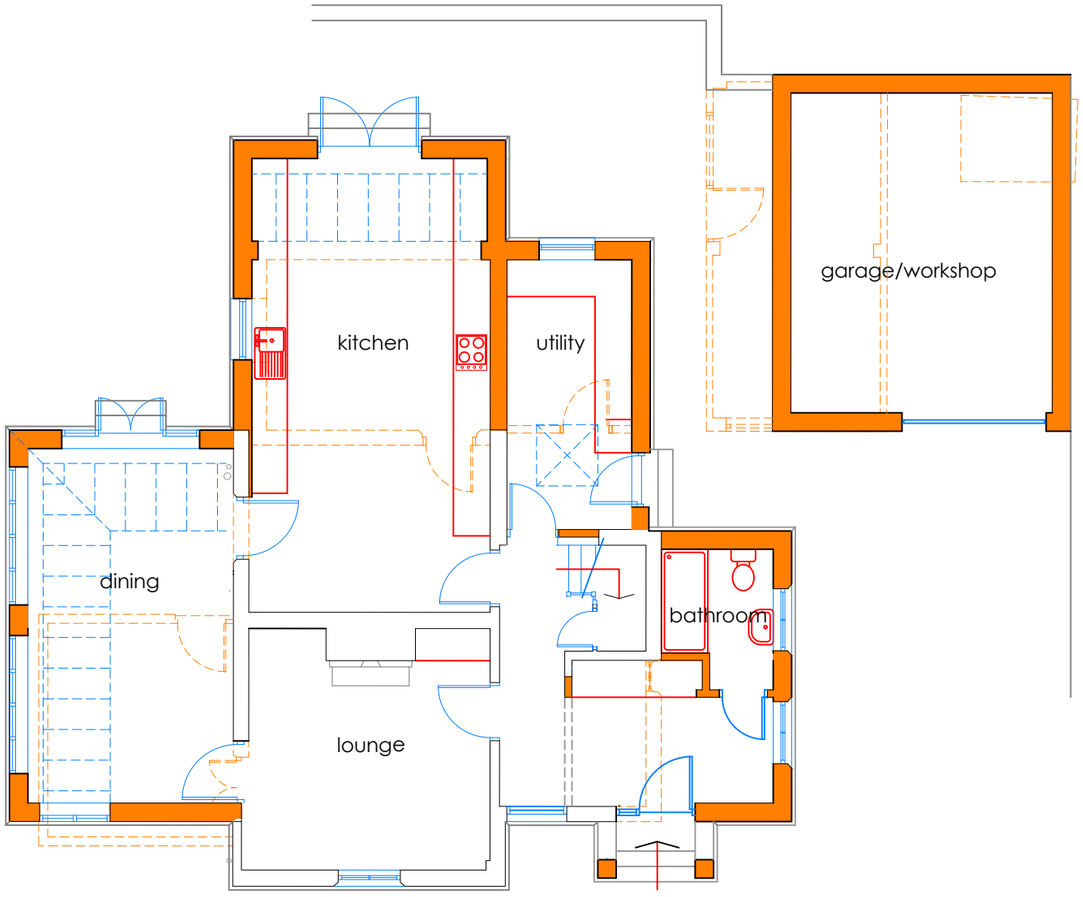

Ground Floor

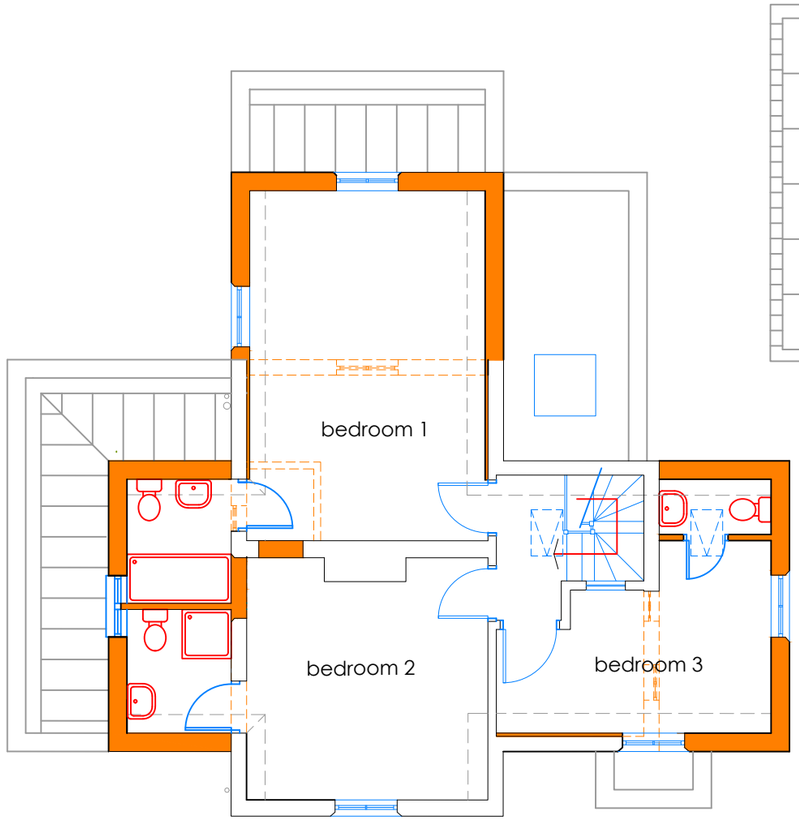

First Floor

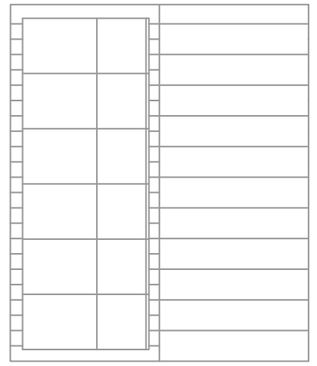

1:100 Scale Bar (Metres)
0 1 2 3 4 5 10

rev B 14 July 2026 General Update
rev A 13 May 2026 Clients Revisions

tomesarchitects
architecture + project management
rennie lodge, 7 oakhurst drive, waterlooville, po7 7pn
tel: 023 9309 2307 email: info@tomesarchitects.co.uk

project: Park Nook Cottage Quarndon	date: 28 Mar 2026
drawing: Proposed Plans - Phase 2	scale: 1:100@A3
drawing no.: **C3619-6**	revision: **B**