68, Penn Steet, Belper, DE56 1GH
Side Elevation - Existing
Scale: 1 square = 50 cm (1:50cm)

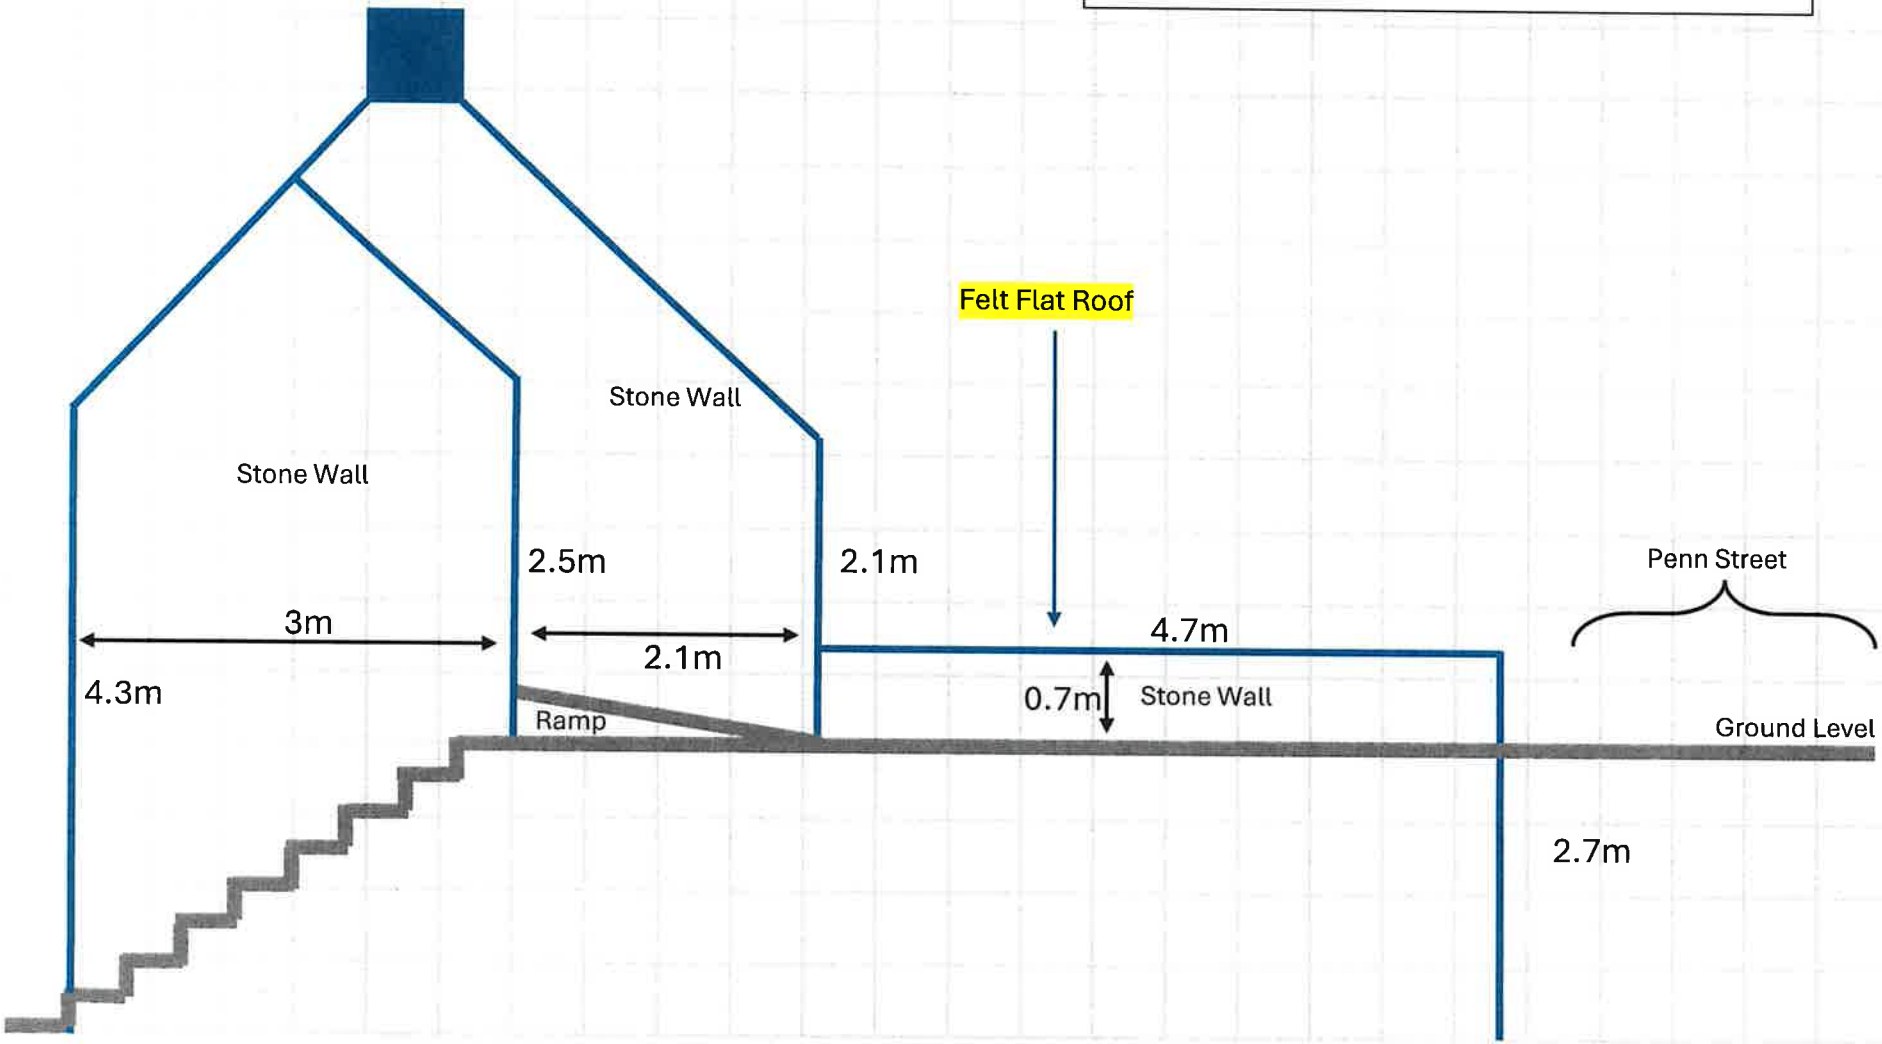

68, Penn Steet, Belper, DE56 1GH
Side Elevation - Proposed
Scale: 1 square = 50 cm (1:50cm)

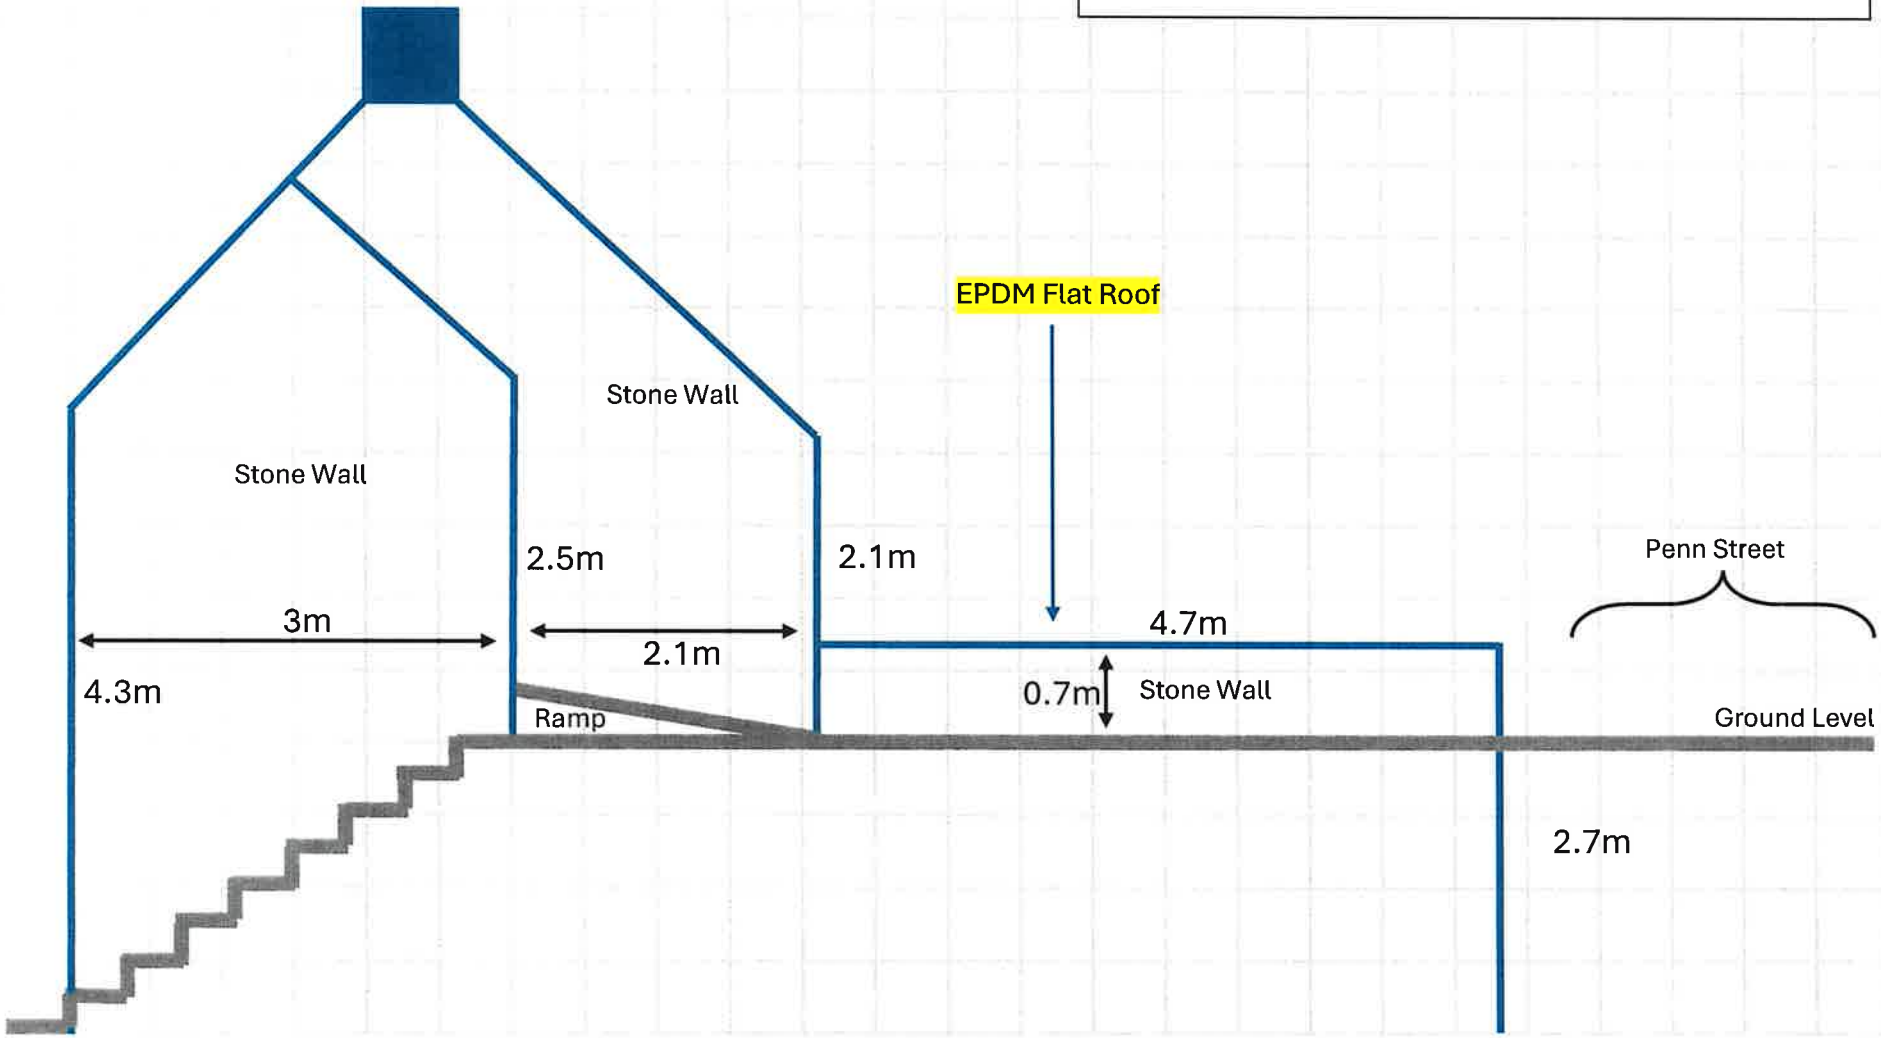

Showing Wall to Driveway and Penn Street

68, Penn Steet, Belper, DE56 1GH
Side Elevation - Existing
Scale: 1 square = 50 cm (1:50cm)

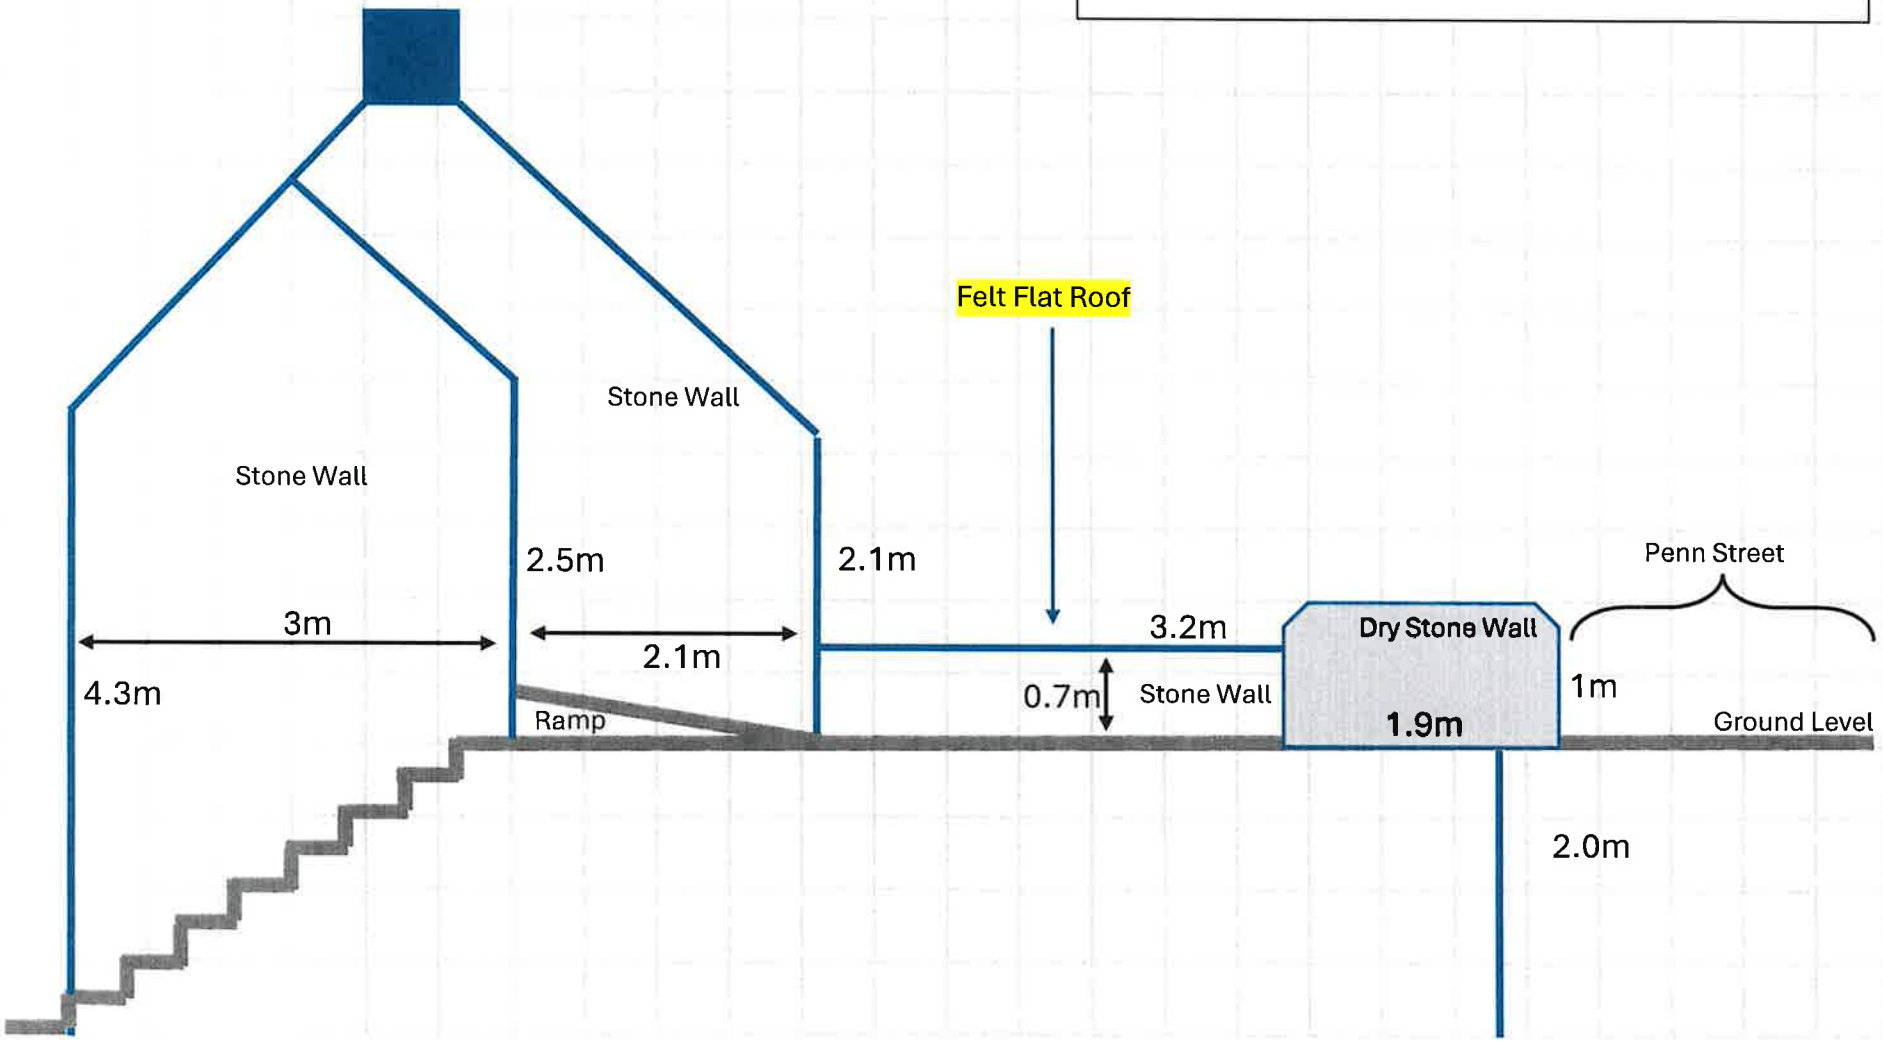

Showing Wall to Driveway and Penn Street

68, Penn Steet, Belper, DE56 1GH
Side Elevation - Proposed
Scale: 1 square = 50 cm (1:50cm)

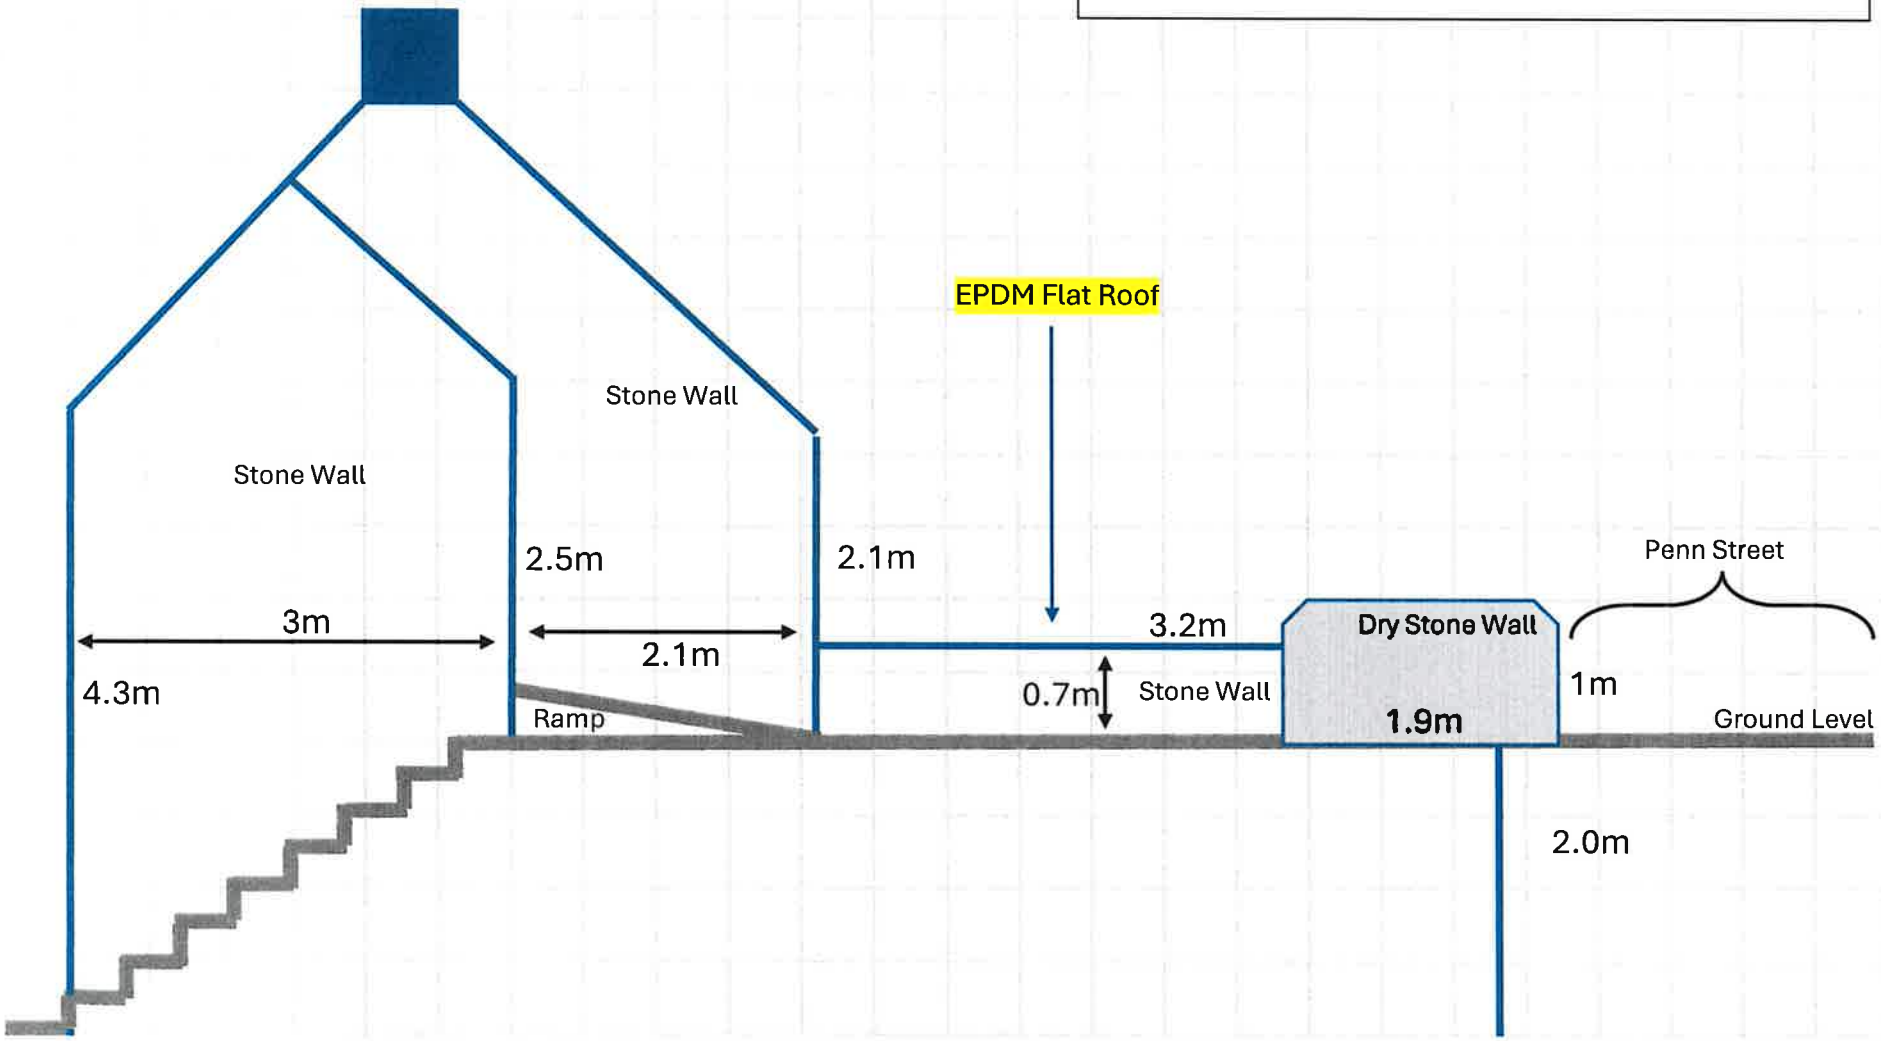

68, Penn Steet, Belper, DE56 1GH
Front Elevation - Existing
Scale: 1 square = 100 cm (1:100cm)

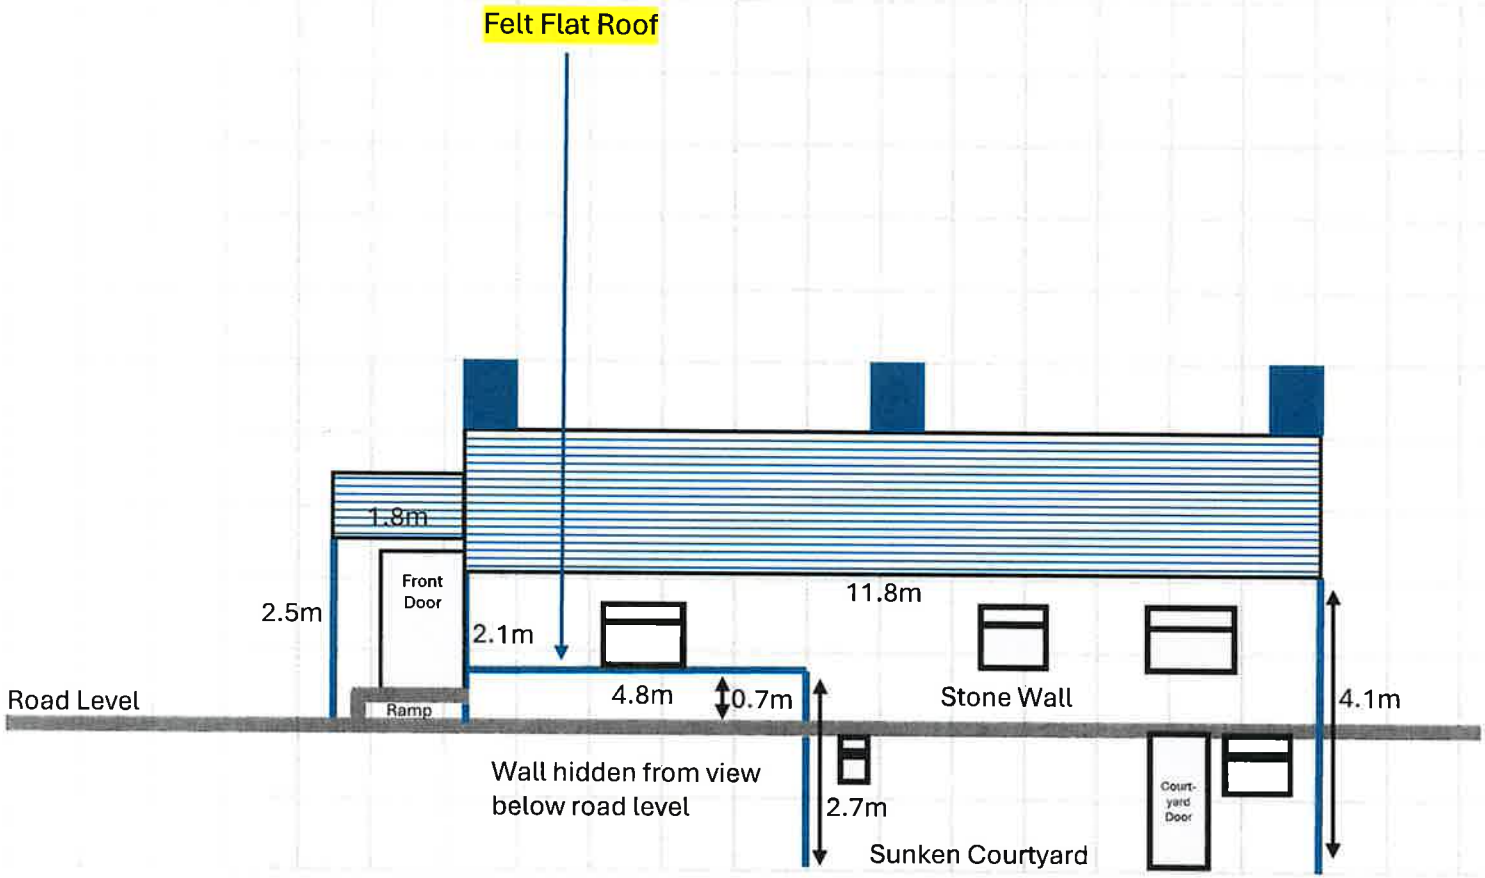

68, Penn Steet, Belper, DE56 1GH
Front Elevation - Proposed
Scale: 1 square = 100 cm (1:100cm)

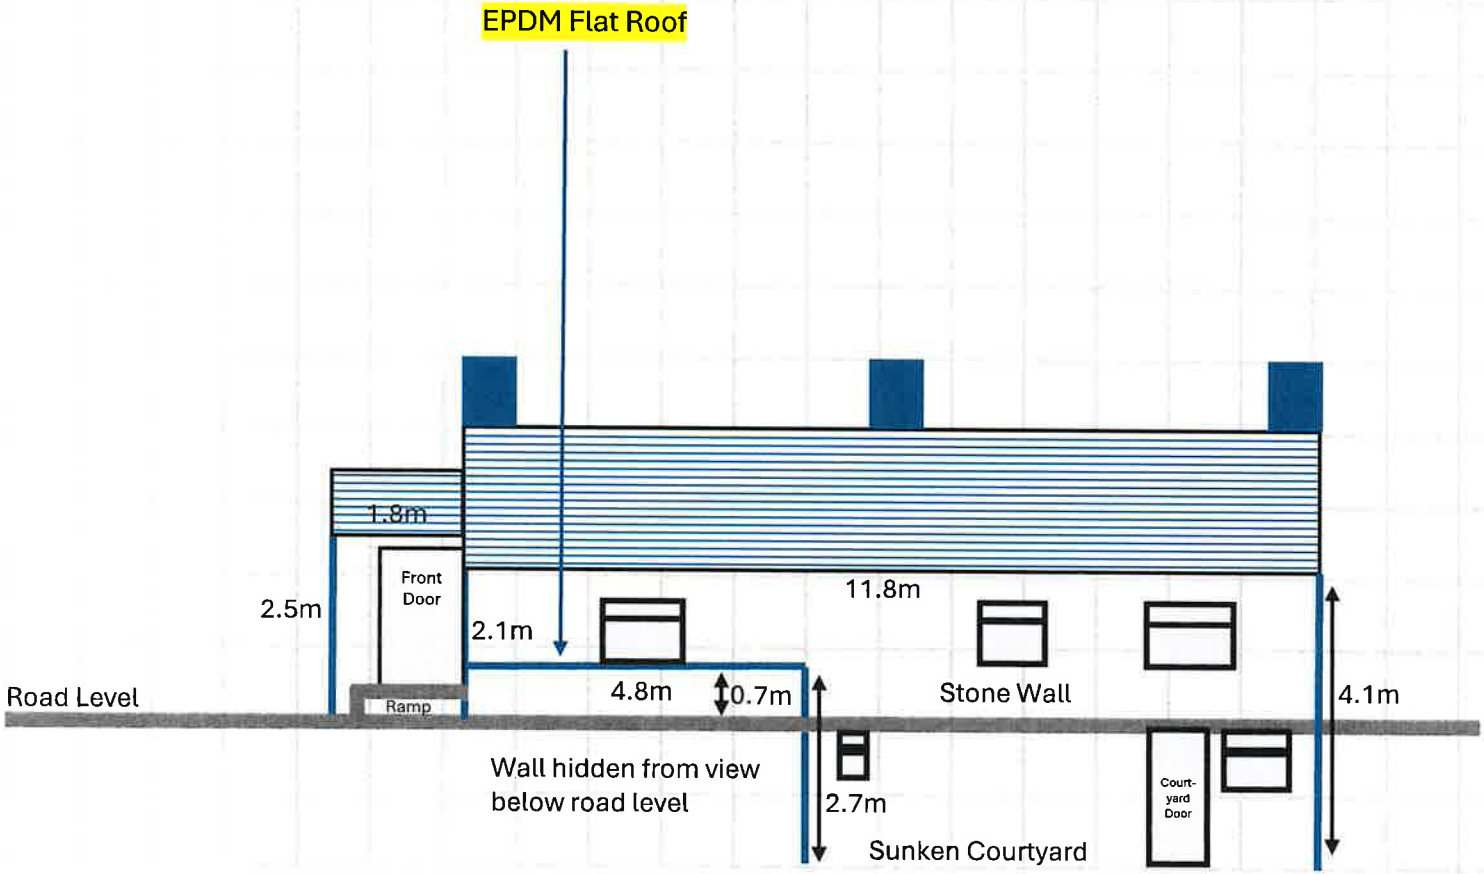

Showing Wall to Penn Street

68, Penn Steet, Belper, DE56 1GH
Front Elevation - Existing
Scale: 1 square = 100 cm (1:100cm)

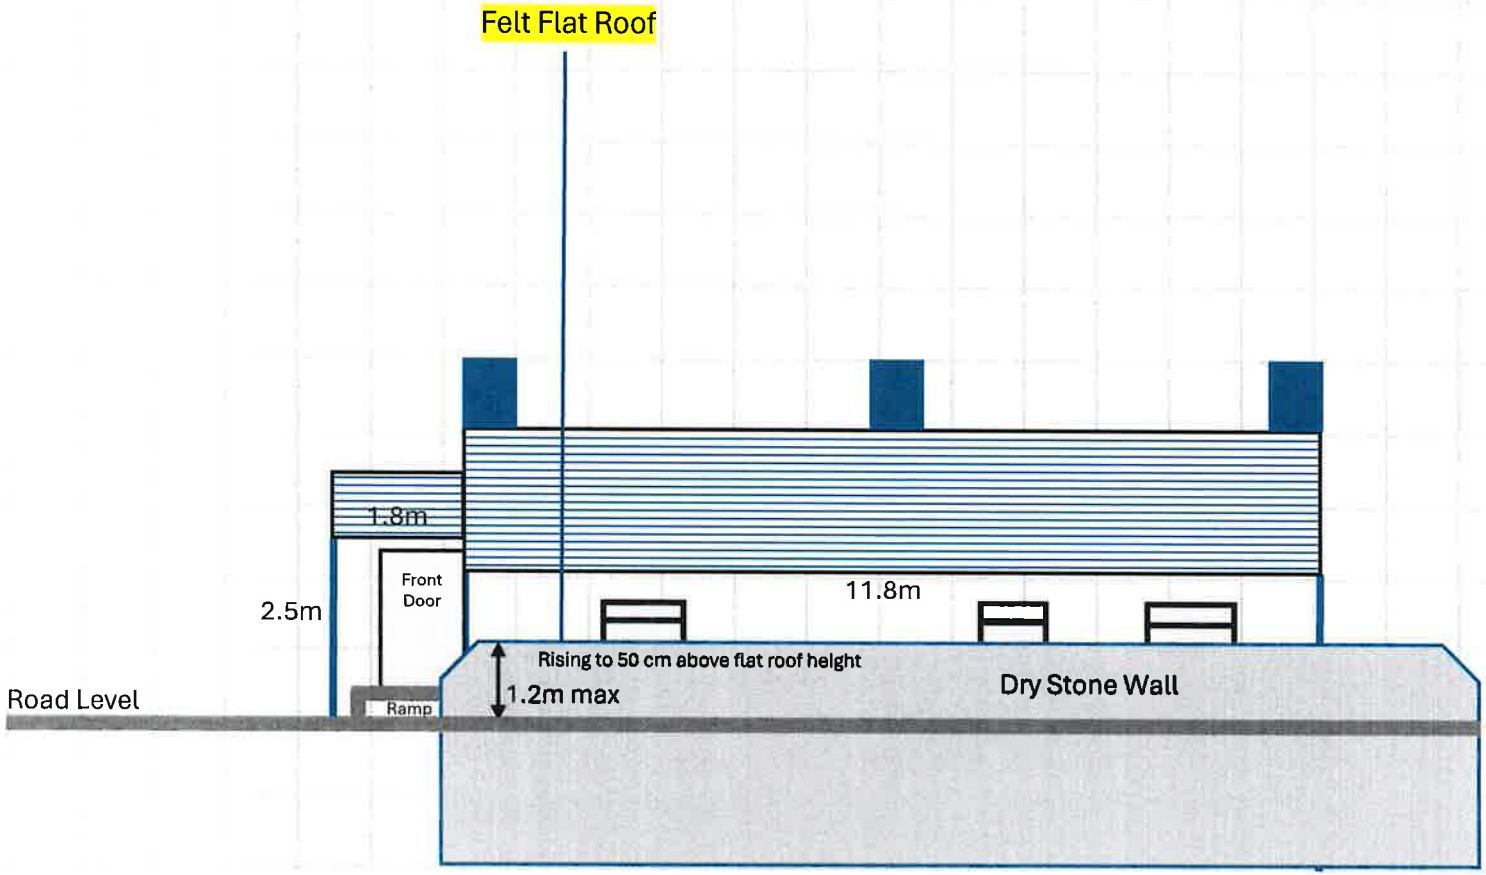

Showing Wall to Penn Street

68, Penn Steet, Belper, DE56 1GH
Front Elevation - Proposed
Scale: 1 square = 100 cm (1:100cm)

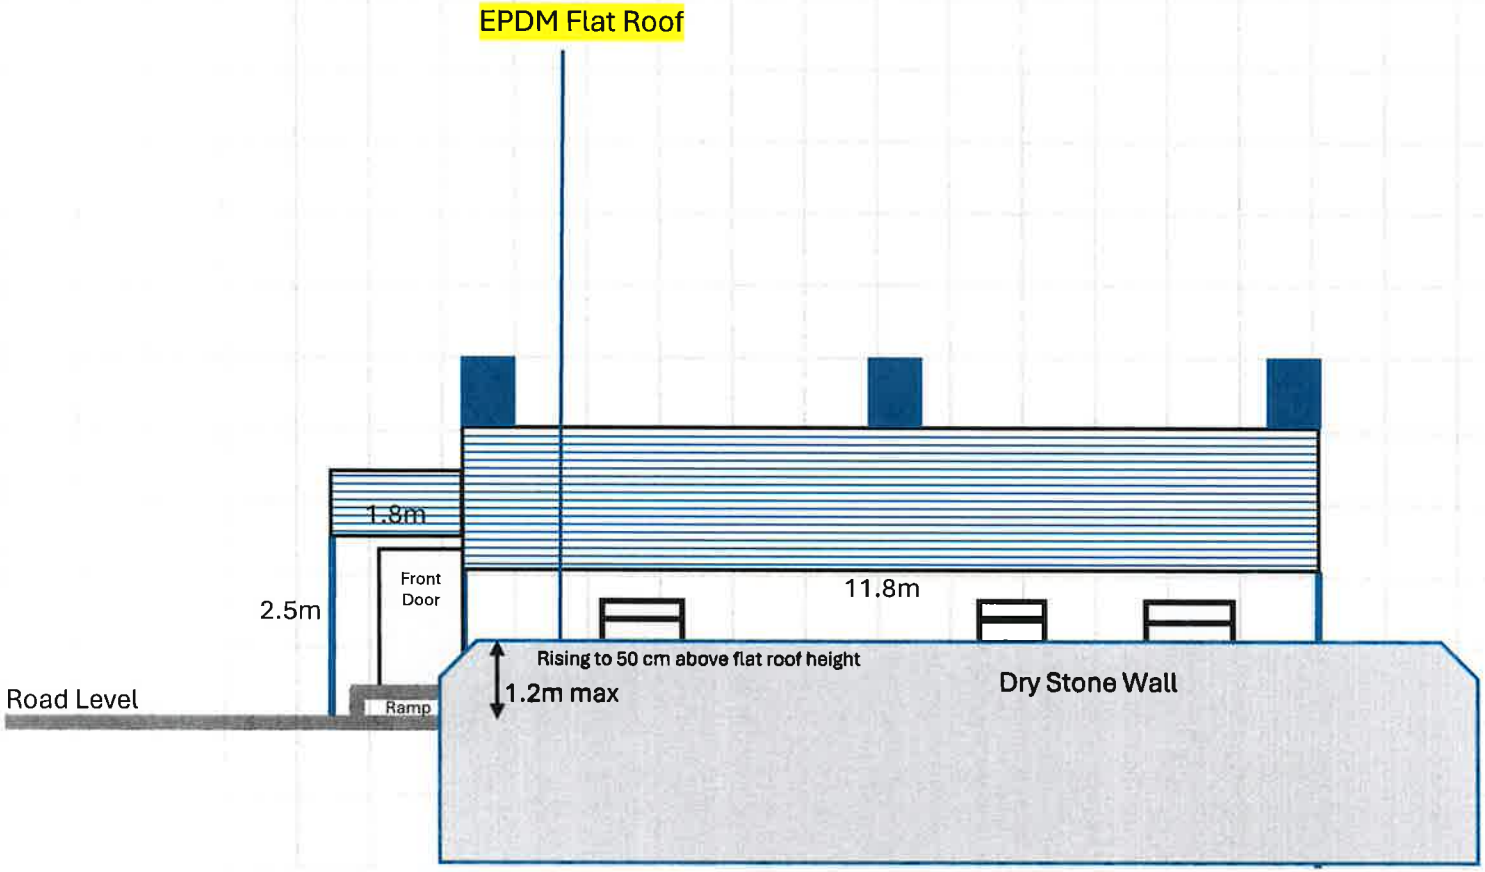

68 Penn Steet, Belper, DE56 1GH
Roof Plan - Existing
Scale: 1 square = 1m (1:100cm)

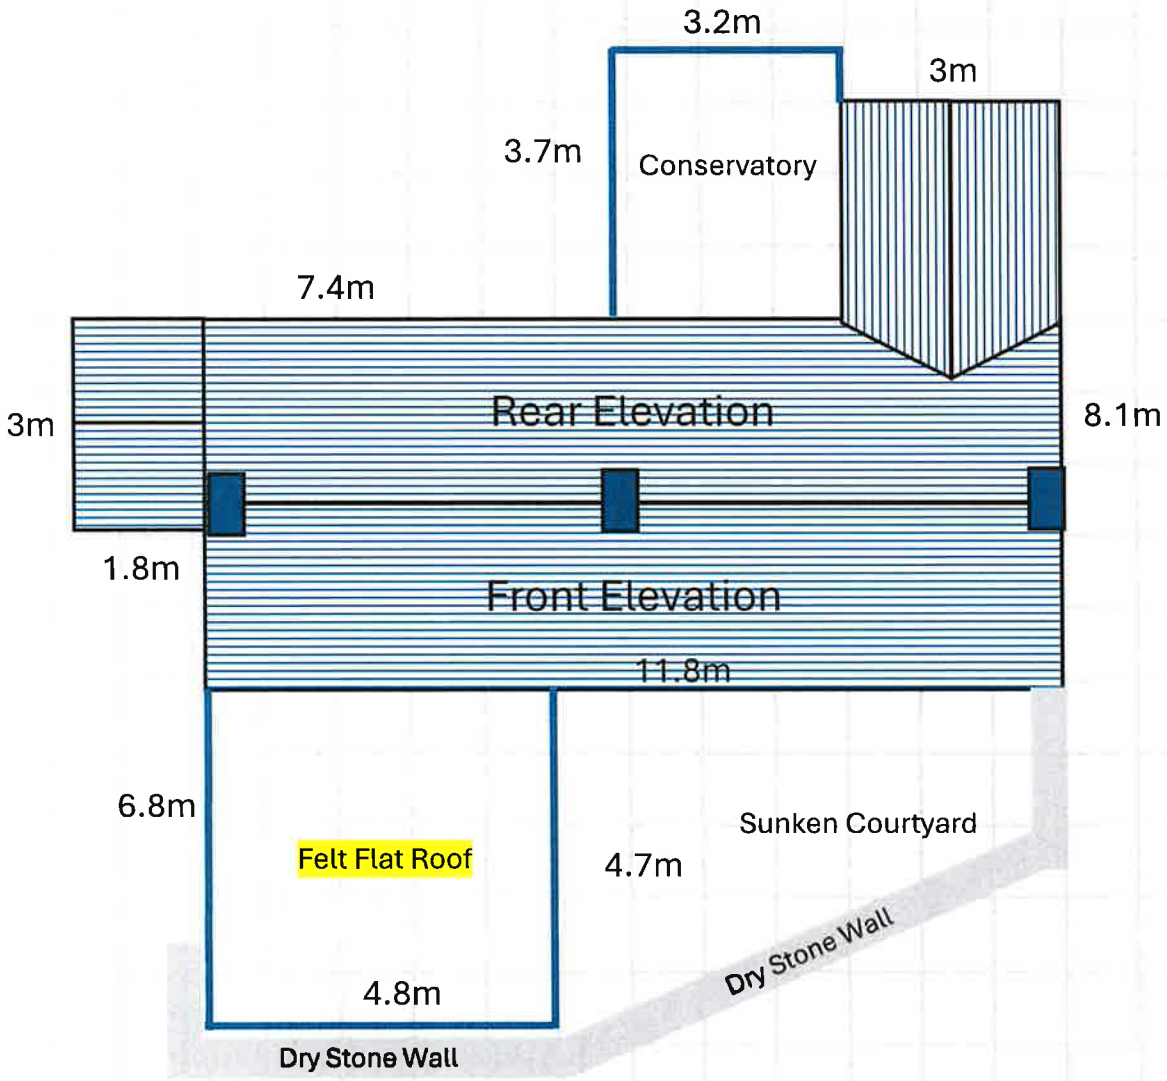

68 Penn Steet, Belper, DE56 1GH
Roof Plan - Proposed
Scale: 1 square = 1m (1:100cm)

