
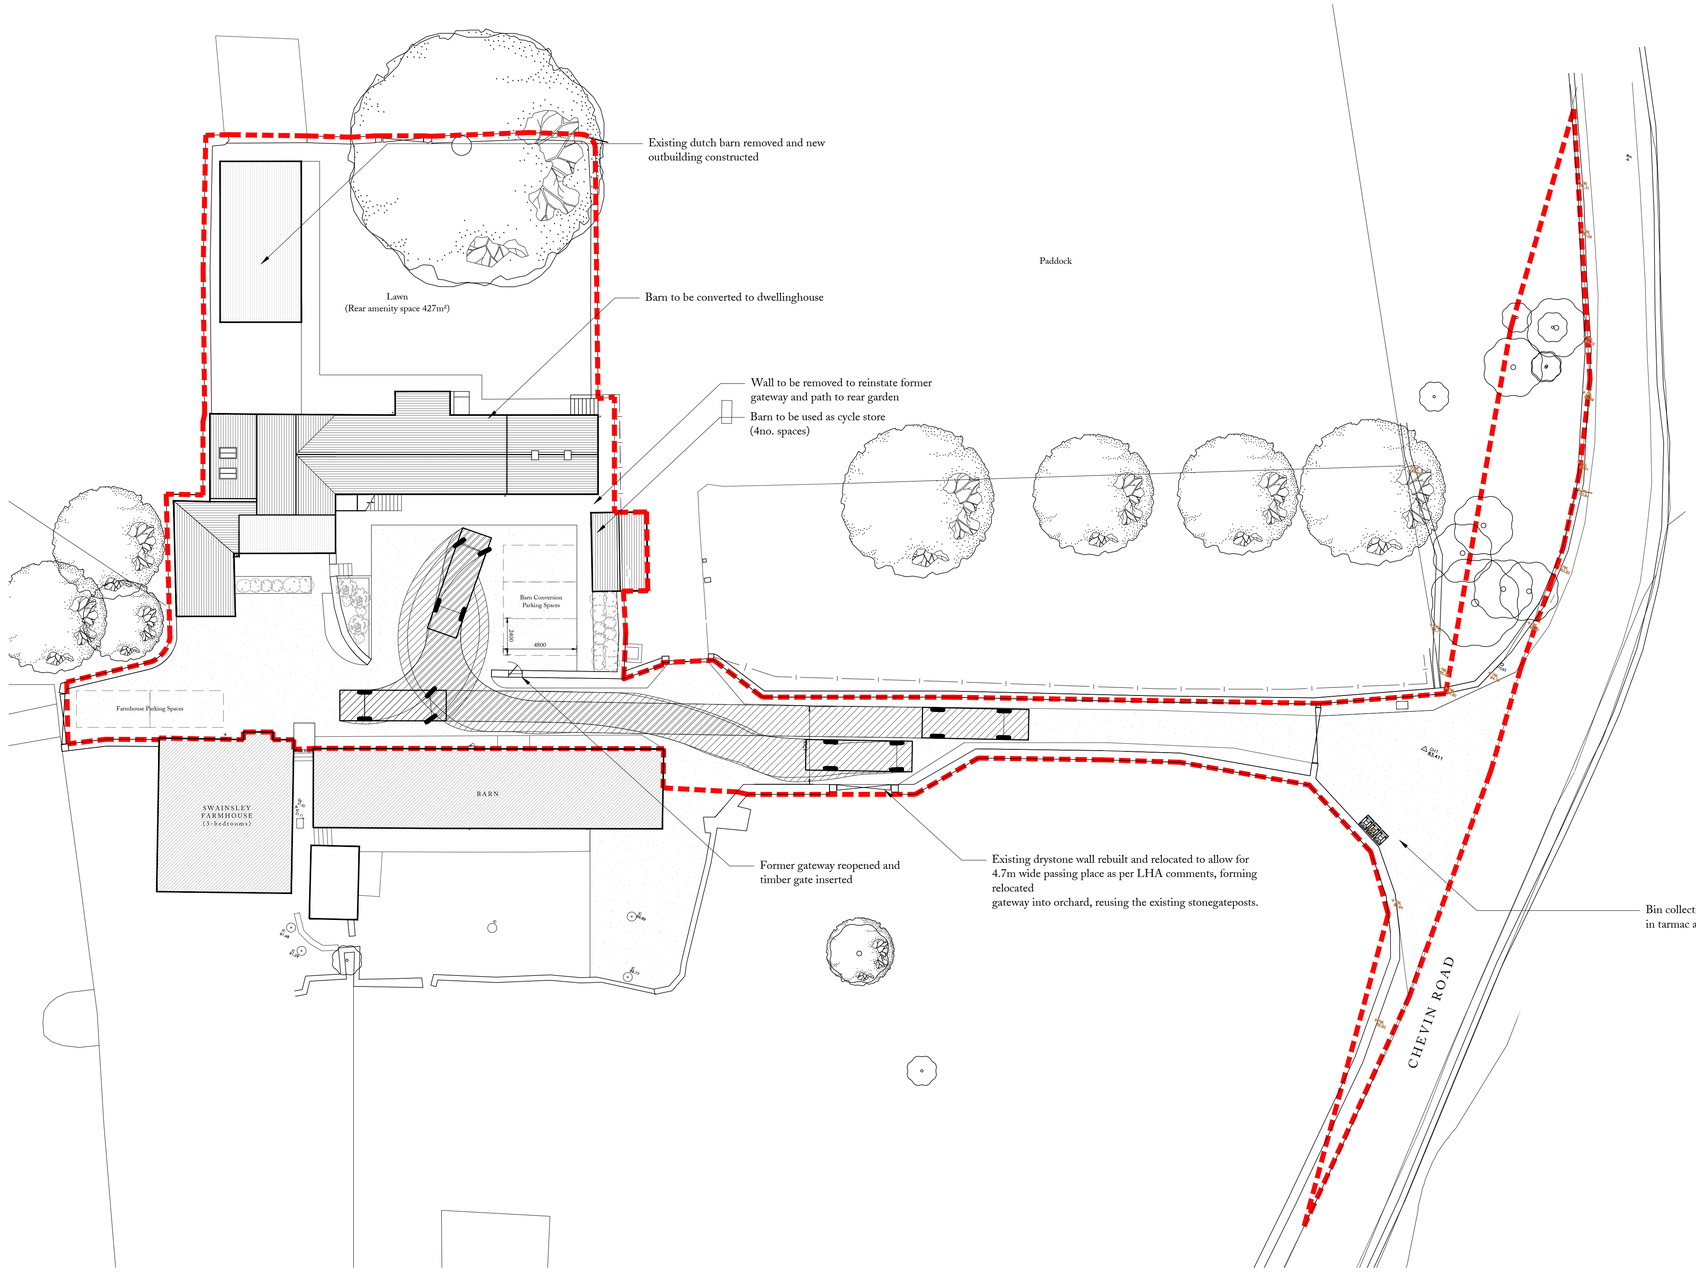



1 PROPOSED SITE BLOCK PLAN

Scale 1:200 at A1

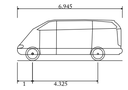


Mercedes Sprinter Traveliner Van 315CDI Long High Roof

| | |
|---|---|
| Overall Length | 6.945m |
| Overall Width | 1.993m |
| Overall Body Height | 2.715m |
| Min Body Ground Clearance | 0.400m |
| Track Width | 1.993m |
| Lock to lock time | 5.00s |
| Wall to Wall Turning Radius | 7.800m |

PLAN KEY

Application Site Area

N

(1:200) 0m 2 4 6

PLANNING

| Rev. No.: | Amendment | Date |
|---|---|---|
| P4 | Parking provision for existing farmhouse shown | 22.10.2026 |
| P3 | Revised site area and passing places added | 22.06.2026 |
| P2 | Amended Issue | 25.11.2025 |
| P1 | First Issue | 18.12.2024 |

Wakebridge Estates

46 Bridge Street
Belper
Derbyshire DE56 1AX

Email: enquiries@wakebridge.co.uk
T: 01332 220619

PROJECT: SWAINSLEY FARM, MILFORD

TITLE: SITE PLAN AS PROPOSED

DRAWING No.: 1708-303 REV. No.: P4

SCALE: 1:200 at A1 DATE: 18.12.2024

All designs copyright of Wakebridge Estates Limited (registered England and Wales 13305880 - enquiries@wakebridge.co.uk). All dimensions to be checked on-site and verified where discrepancies arise. Not to be reproduced or relied upon without express consent.