J W Lynan + Son, Proposed Replacement Dairy Building at Dial Farm, The Common, Crich, DE4 5BJ
Block Plan 1:500 @ A4 August 2026

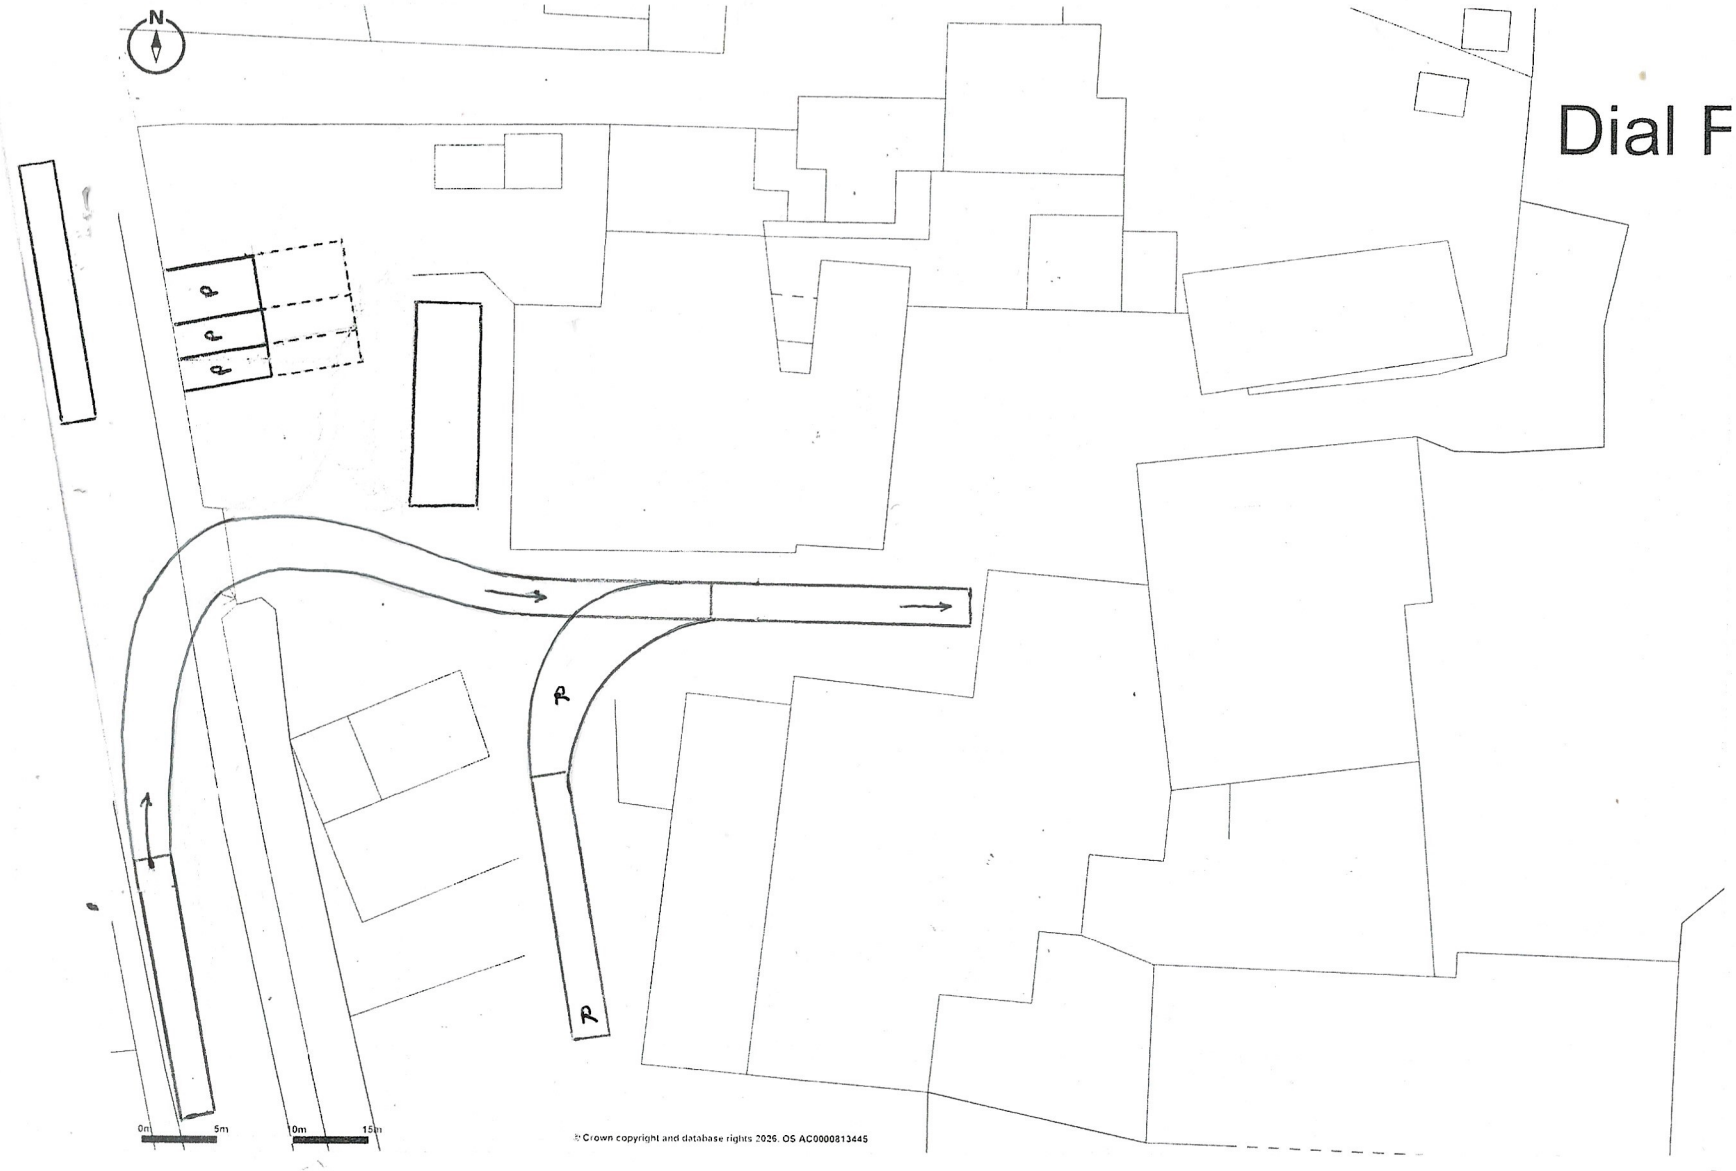

Promap
LANDMARK INFORMATION

© Crown copyright and database rights 2026. OS AC0000813445
Plotted Scale - 1:500. Paper Size - A4