


Location Plan
Scale 1:1250

1:1250 Paper Scale Check (m)
0 50 125

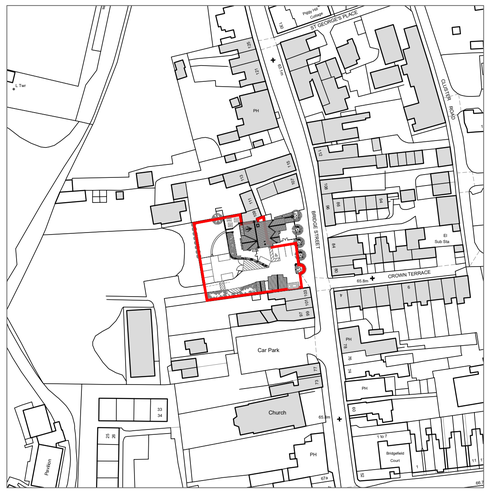


Block Plan
Scale 1:500

1:500 Paper Scale Check (m)
0 20 50

## General Notes

1. Do not scale drawings except for the purpose of assessing a planning application. Figured dimensions govern.
2. All dimensions in mm unless otherwise stated.
3. All dimensions to be verified on site prior to works commencing.
4. All existing structure and any otherwise concealed elements are assumed and are to be verified on site prior to works commencing.
5. All existing services are to be checked and confirmed on site by the contractor prior to works commencing.
6. Drawings are not to be used for the purpose of tender or construction except where expressly identified for such use in the drawing status section.
7. The Contractor is not to proceed with any works on site until confirming that all relevant planning conditions have been suitably discharged.
8. Drawings are to be read in conjunction with all other relevant architectural, structural, civil, M&E and any other drawings, specifications and reports produced in connection with the project.
9. Indigo Architects shall be notified in writing of any discrepancies, ambiguities, omissions or errors prior to works commencing.
10. Drawings remain the property of Indigo Architects at all times and are issued and licensed strictly for the use prescribed in the drawing status section by the identified client on the project for which they are provided. Drawings are not to be used for any other purpose and are issued on condition that they are not copied, reproduced, retained or disclosed to any unauthorised person, wholly or in part, without the express written consent of Indigo Architects.
11. Indigo Architects shall be notified in writing of any change to the approved specification, building materials or products prior to installation. Where there is an alteration, product and performance details must be forwarded to the Planning Officer and/or Building Control Officer for approval prior to installation.

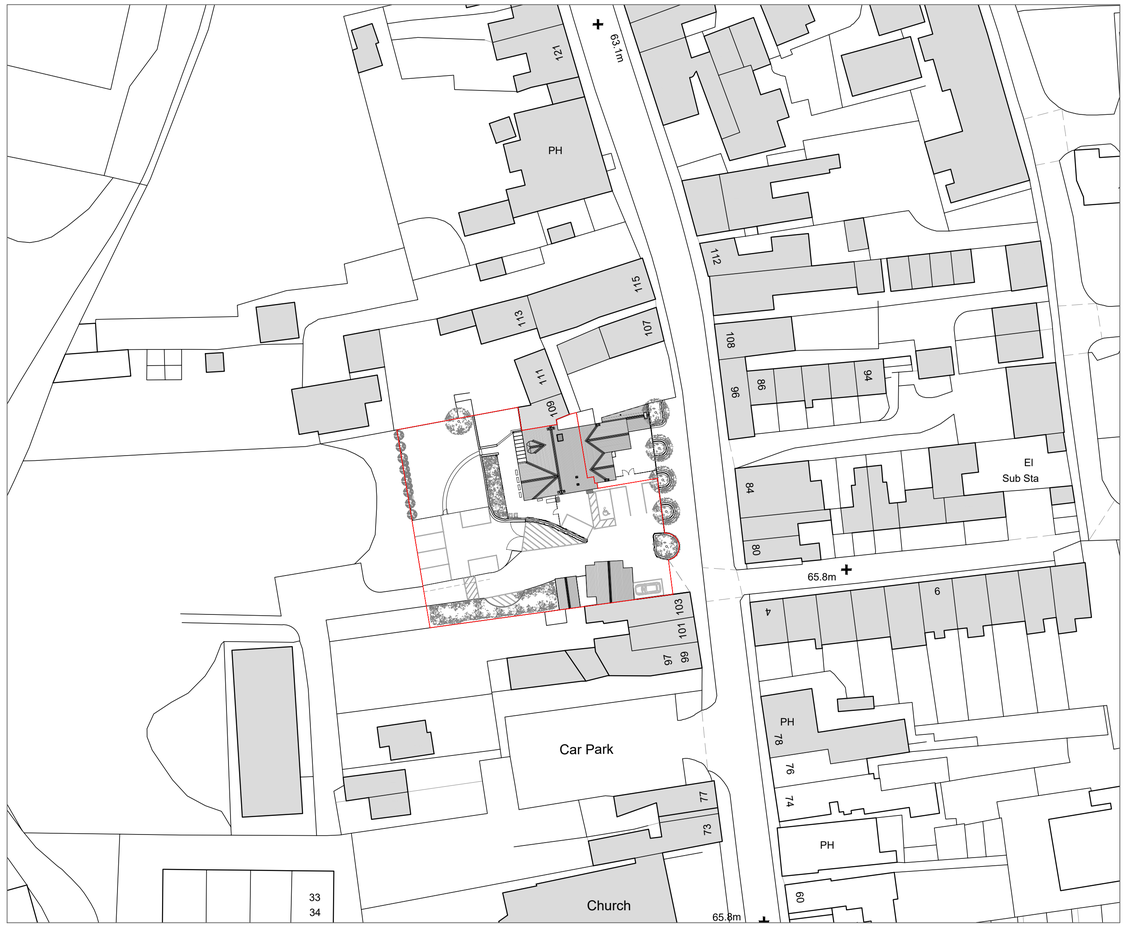1:100 Paper Scale Check (mm)
0 4000 10000

N

© Indigo Architects 2026

| Rev. | Date | Reason for issue | Chk. | Rev. | Date | Reason for issue | Chk. |
|---|---|---|---|---|---|---|---|
| PL1 | 09/11/26 | For planning application | EJG | | | | |

Key



Drawing Status
For Planning Approval

Legend
Application Boundary.

INDIGO ARCHITECTS
The Hollies, Bridge Street, Belper, DE56 1BA t: 01332 541691 e: studio@indigoarchitects.co.uk www.indigoarchitects.co.uk

Project
Shine Cafe at the Hollies

Client
Shine at the Hollies

Title
Location and Block Plan

| Project | Number | Revision | Scale at A1 | Date | Drawn By |
|---|---|---|---|---|---|
| 0697 | 01-00 | PL1 | As Shown | 07/10/26 | EJG |