21 Station Road - Location Plan

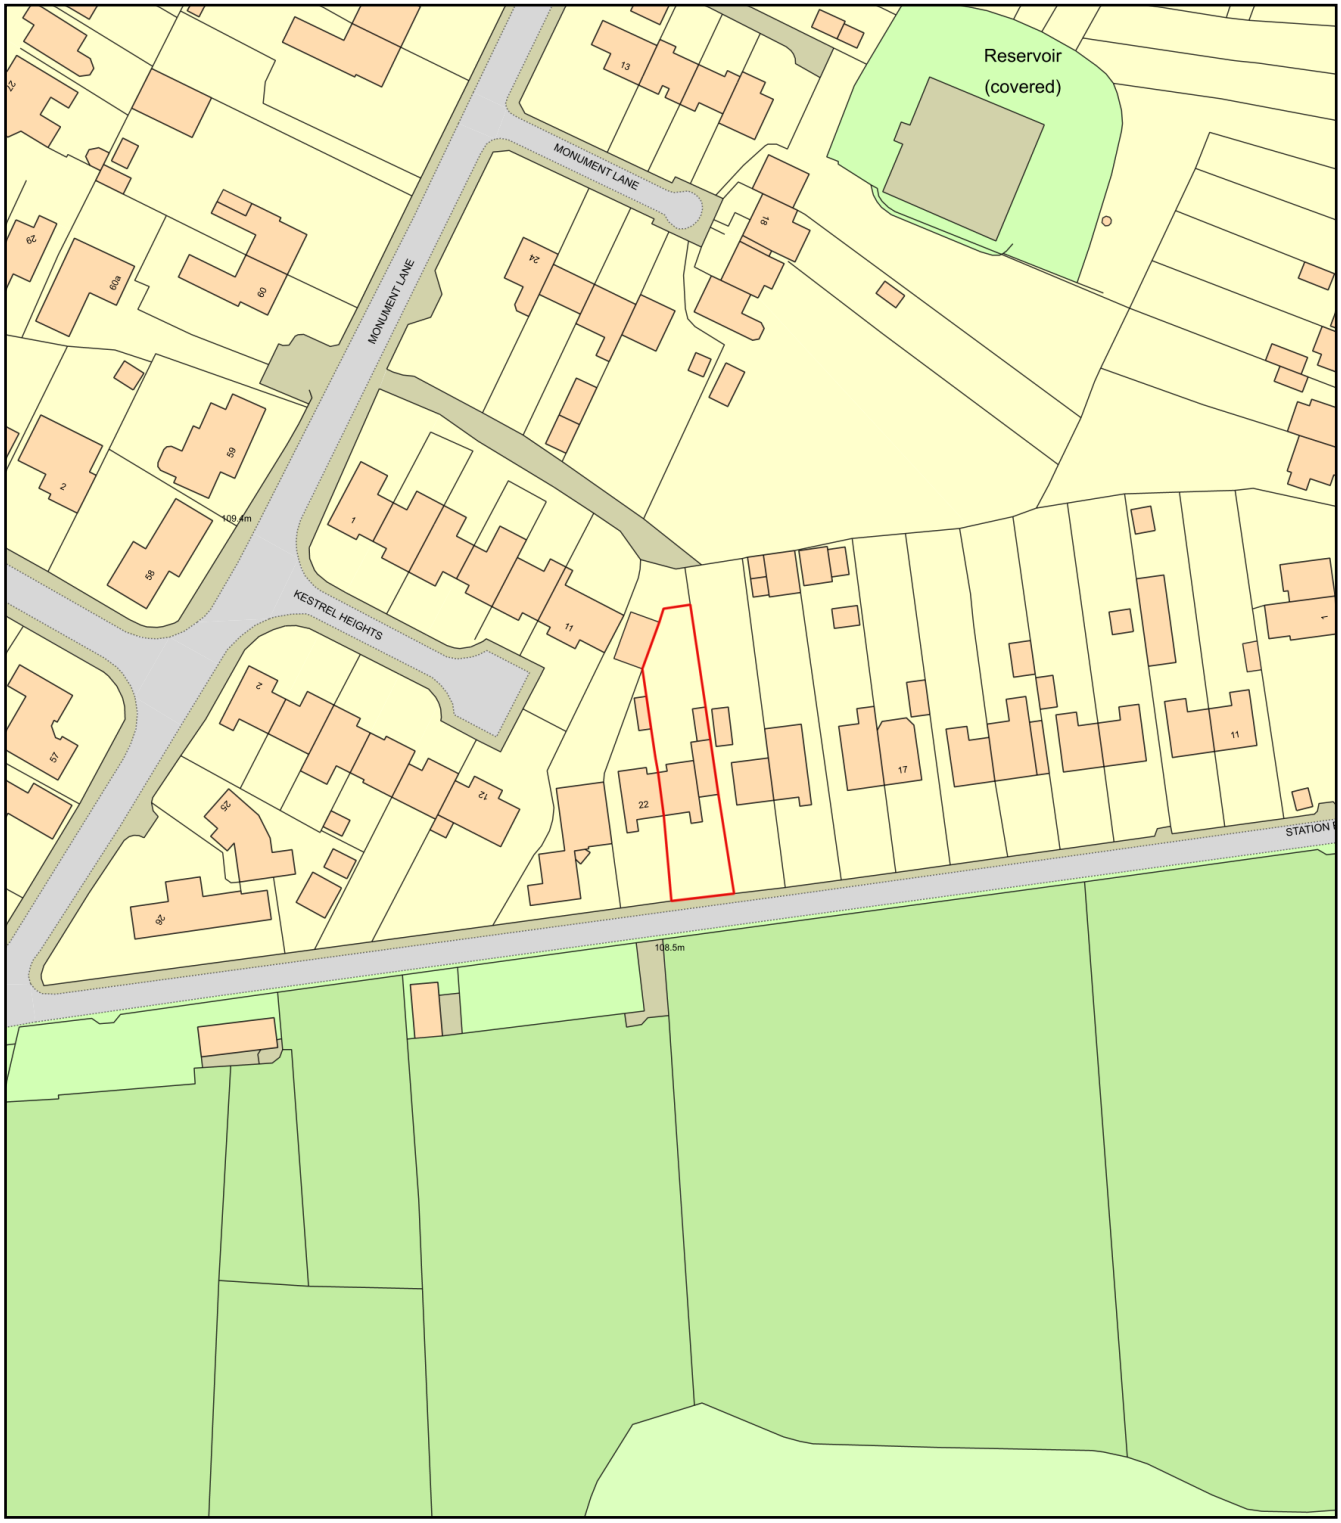

0 50
Metres

N

ReQuestaPlan

Plan Produced for: Declan McFadden

Date Produced: 12 Oct 2026

Plan Reference Number: TQRQM26285151756851

Scale: 1:1250 @ A4

© Crown copyright and database rights 2025 OS 100042766