Produced on 22 March 2026 from the Ordnance Survey National Geographic Database and incorporating surveyed revision available at this date.
This map shows the area bounded by 432586 341576,432728 341576,432728 341718,432586 341718,432586 341576
Crown copyright and database rights 2026 OS 100054135. Supplied by copla ltd trading as UKPlanningMaps.com a licensed Ordnance Survey partner (OS 100054135).
Data licence expires 22 March 2027. Unique plan reference: v2g//1394778/1868481

This drawing is the copyright of Tomes Architects and may not be copied, altered, or reproduced in any way, or be passed to a third party without our written authority.

All dimensions are to be checked on site before commencing work. Any discrepancies should be reported to the project manager immediately.

Park Nook Cottage
The Common, Quarndon, DE22 5LD

Location Plan 1:1250@A4

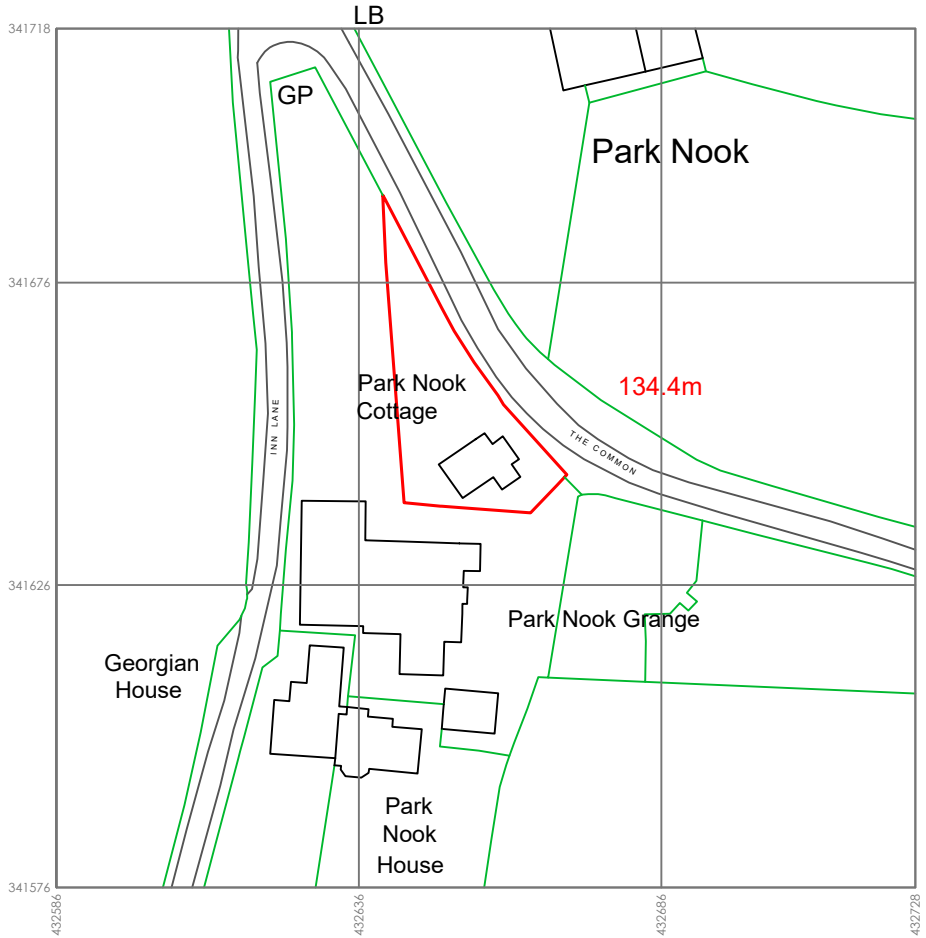



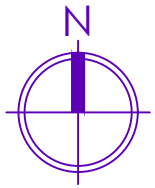

rev A 12 Nov 2026 Inn Lane anotated.

tomesarchitects
architecture + project management
rennie lodge, 7 oakhurst drive, waterlooville, po7 7pn
tel: 02392 370597 email: info@tomesarchitects.co.uk

project: Park Nook Cottage Quarndon	date: 22 Mar 2026
drawing: Location Plan	scale: 1:1250@A4
drawing no.: C3619-1	revision: A