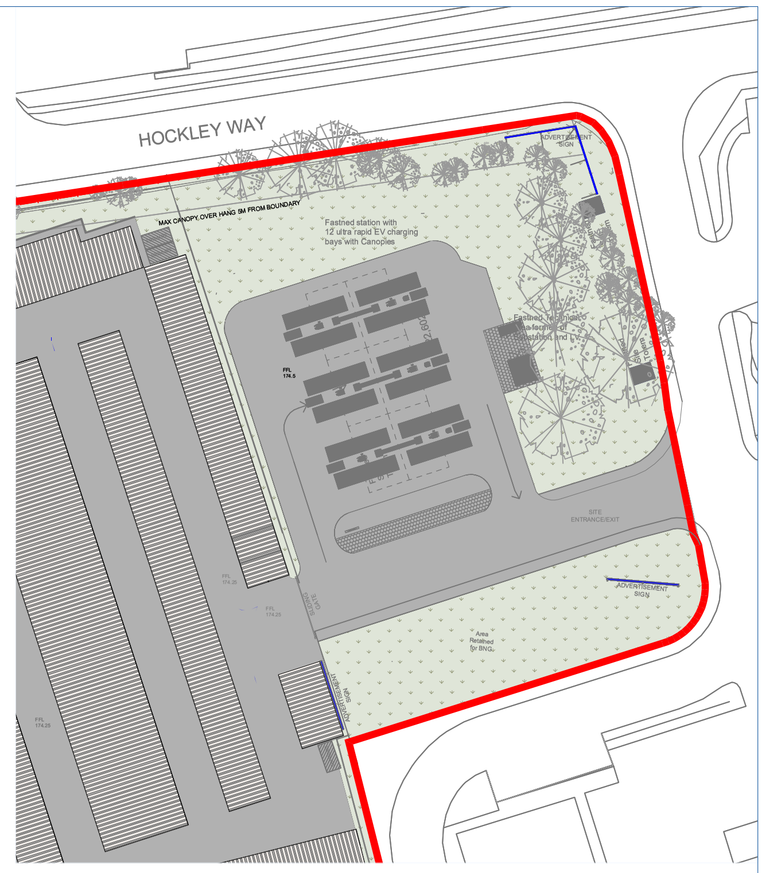

2 East Facing

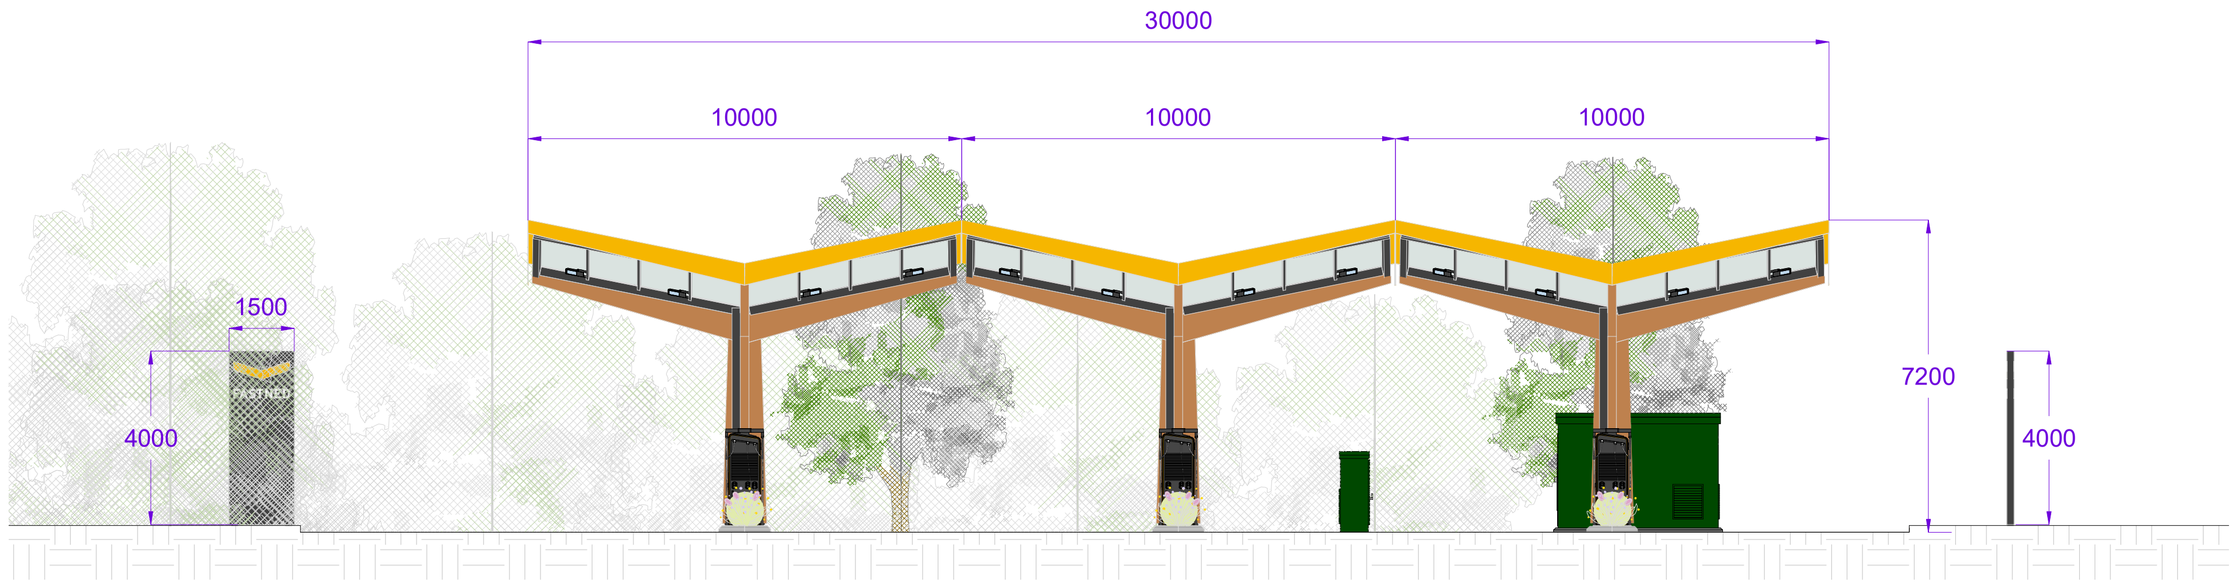

4West Facing

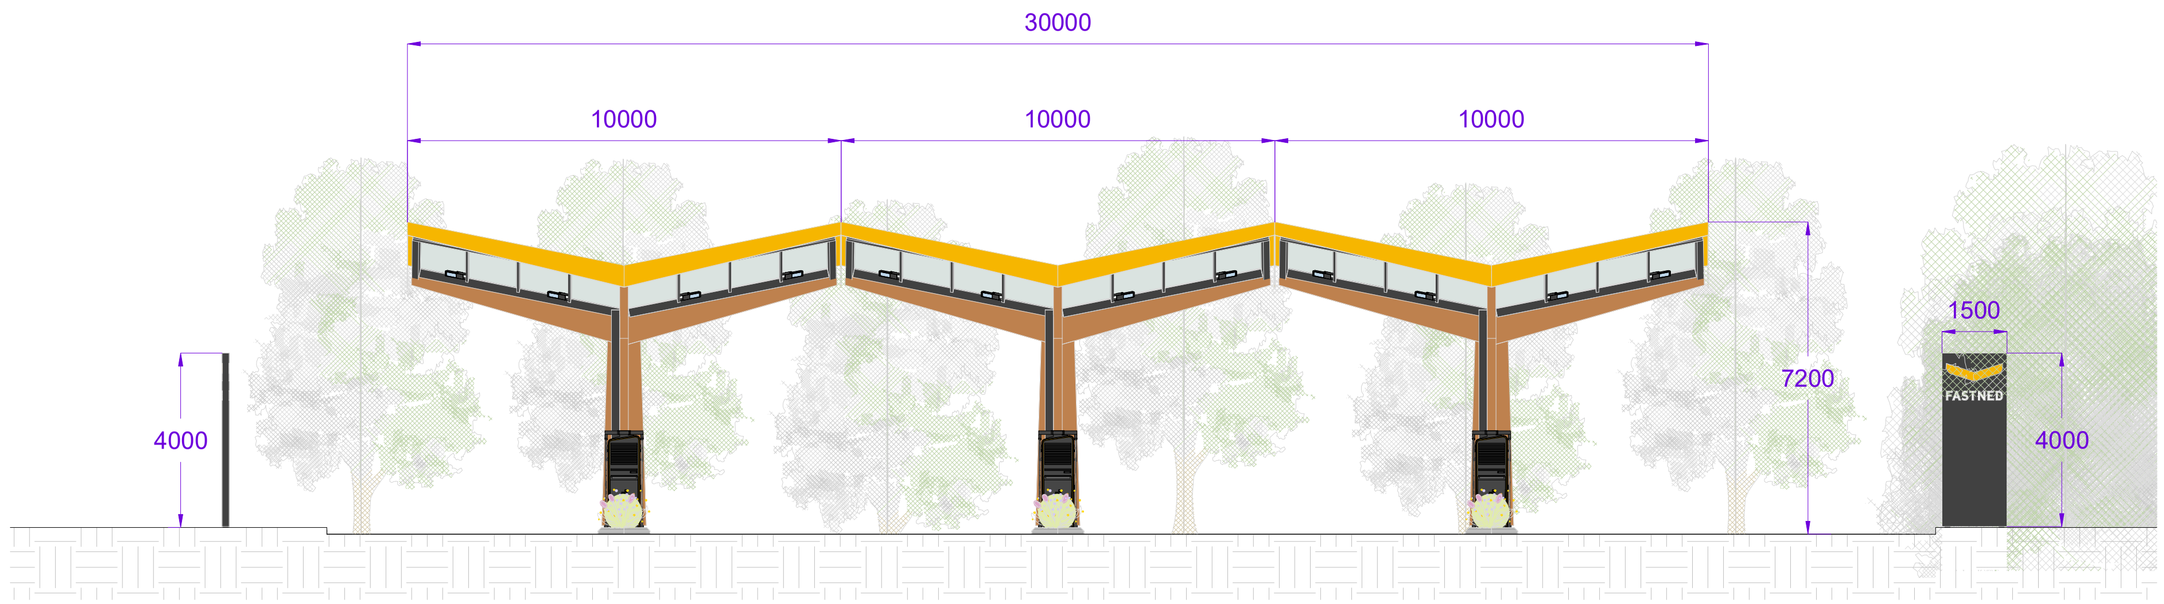

5m 0 10m 20m

MAGNA PROJECTS LTD

LOCKUP 24

Do not scale from this drawing. Use figured dimensions only. Figured dimensions are in millimetres unless noted otherwise. All dimensions and levels shall be verified on site before proceeding with works. Detailed site survey to be carried out to verify positions and level relationships with site features and ordnance survey. Excel Group must be notified of any discrepancy.

Hockley Way - Alfreton
Drawing Name - Proposed EV Elevations
Drawing No - P009a
East and West Elevations

PAPER SIZE A1 1:100

REV.	DATE	DESCRIPTION	DRA.	CHD.
A	17/09/2020	Planning Permission	AC	KP
B	20/10/2020	Site layout changed	AC	KP

Magna Projects LTD
Suite 2, Third Floor,
Churchill House,
Regent Road,
Stoke-On-Trent,
ST1 3JJ
Tel: 01782 367 367