Existing Perimeter Fence

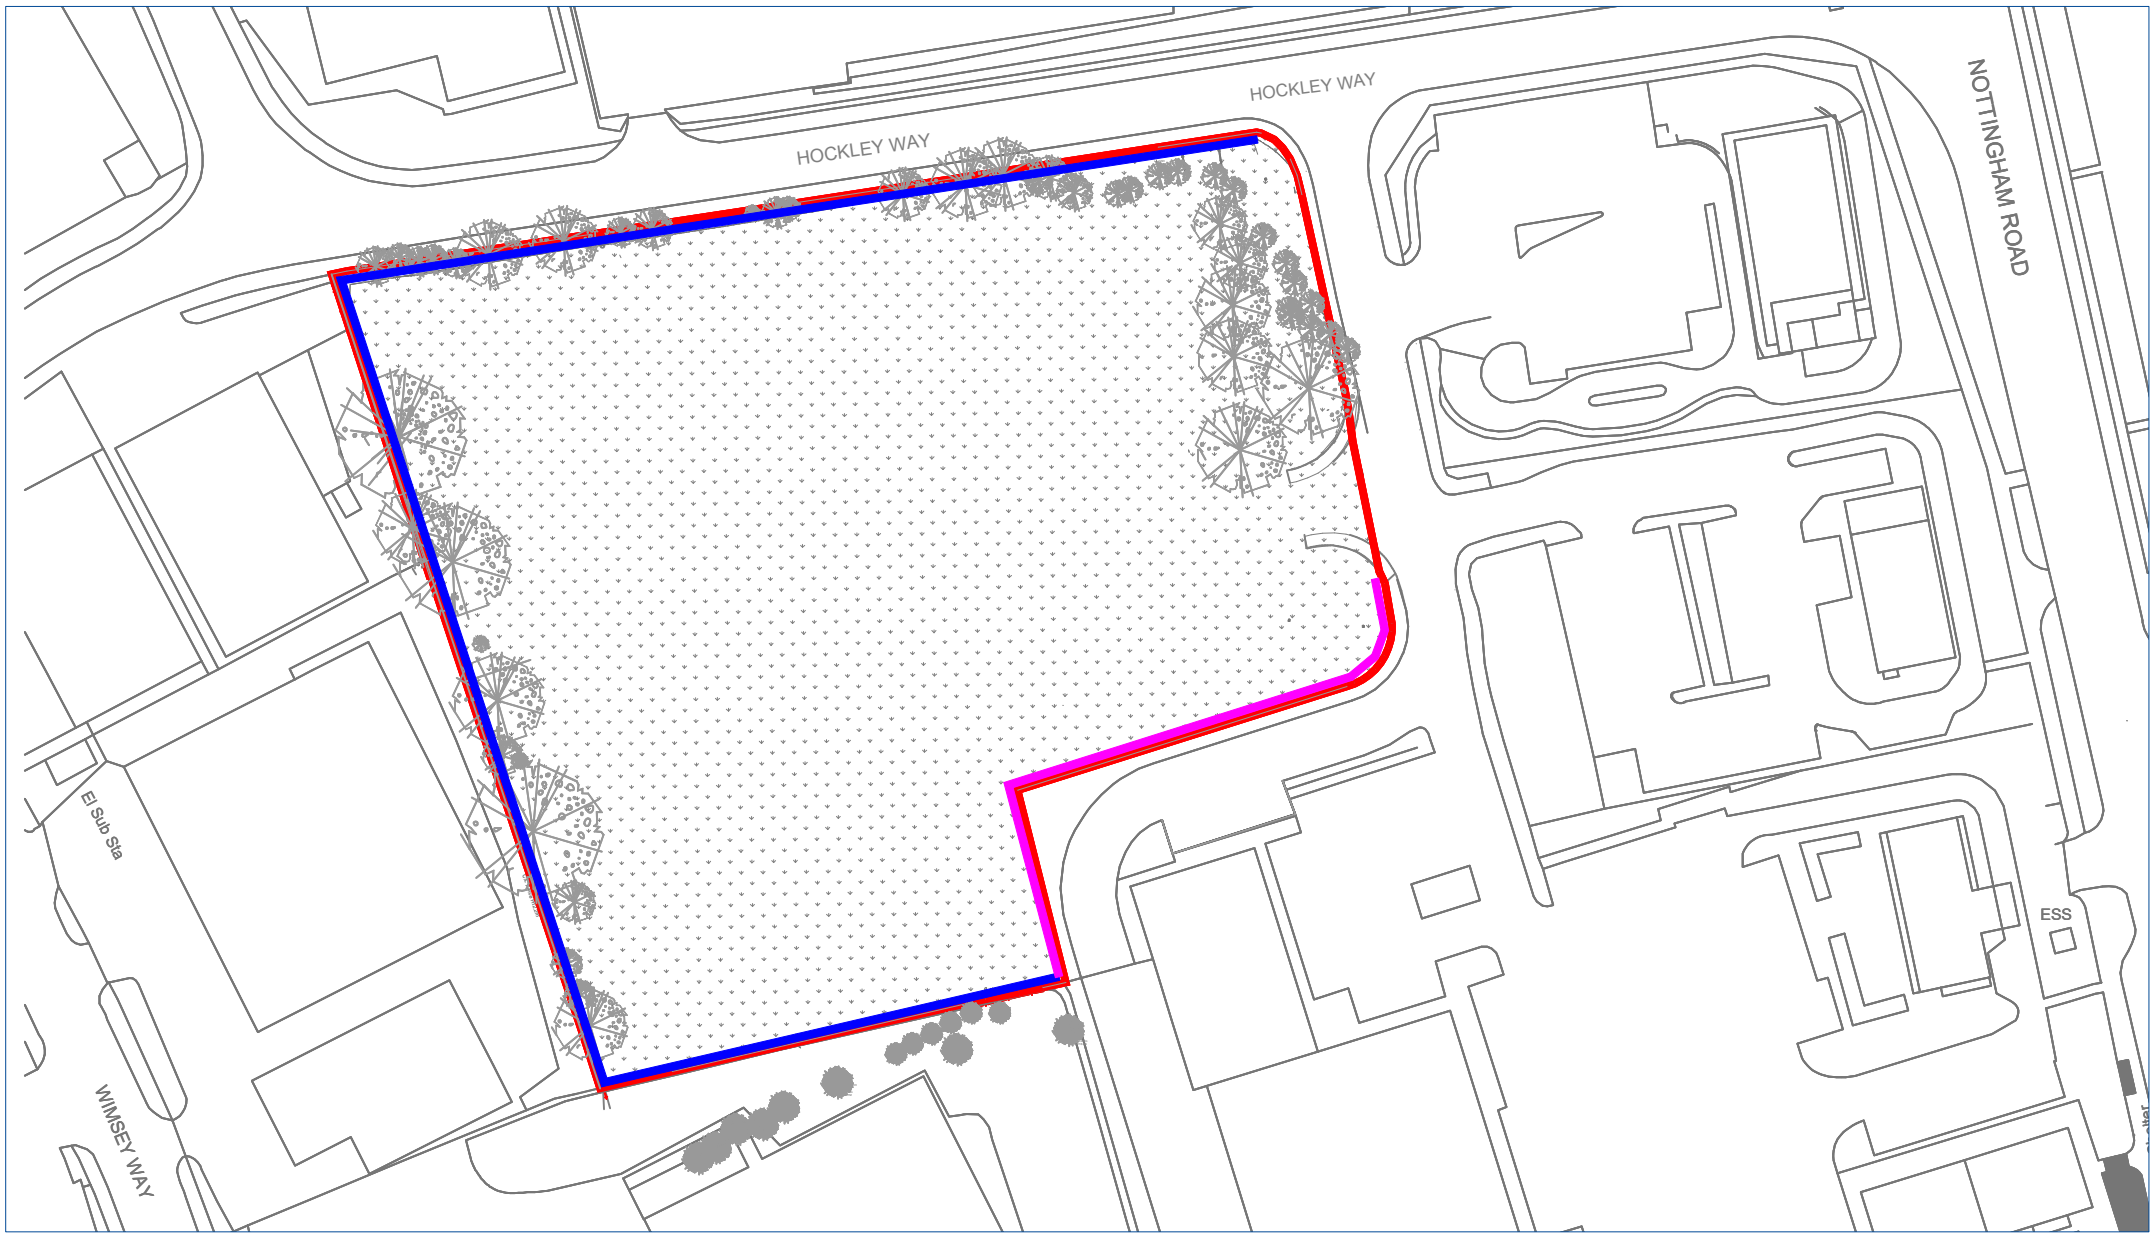

Proposed New Perimeter Fence



Existing 2.2m high concrete post and mesh fence

New 2.2m high Paladin security fence

Existing Timber Knee Rail Fence

New Timber Knee Rail Fence

MAGNA PROJECTS LTD

LOCKUP 24

Do not scale from this drawing. Use figured dimensions only. Figured dimensions are in millimetres. All levels are in metres. All dimensions and levels shall be verified on site before proceeding with works. Detailed site survey to be carried out to verify positions and level relationships with site features and ordnance survey. Excel Group must be notified of any discrepancy.

Hockley Way - Alfreton

Drawing Name - Boundary Treatment

Drawing No - P014

SCALE: 1:1000 @ A3

1:1000

20m 0 20m 40m 60m 80m 100m

REV	DATE	DESCRIPTION	DRA	CKD
A	17.09.2026	Planning Permission	AC	KP
B	20.10.2026	Site layout changed	AC	KP

Magna Projects LTD
Suite 2, Third Floor,
Churchill House,
Regent Road,
Stoke-On-Trent,
ST1 3JJ
Tel: 01782 367 367