

PROPOSED FRONT ELEVATION - (east)

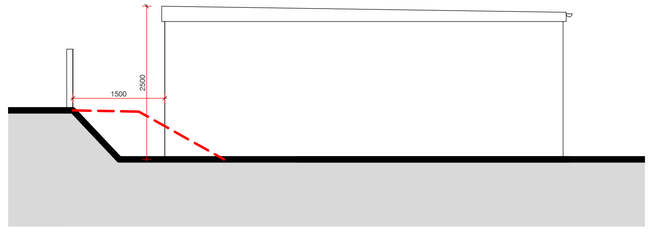

PROPOSED SIDE ELEVATION - (north)

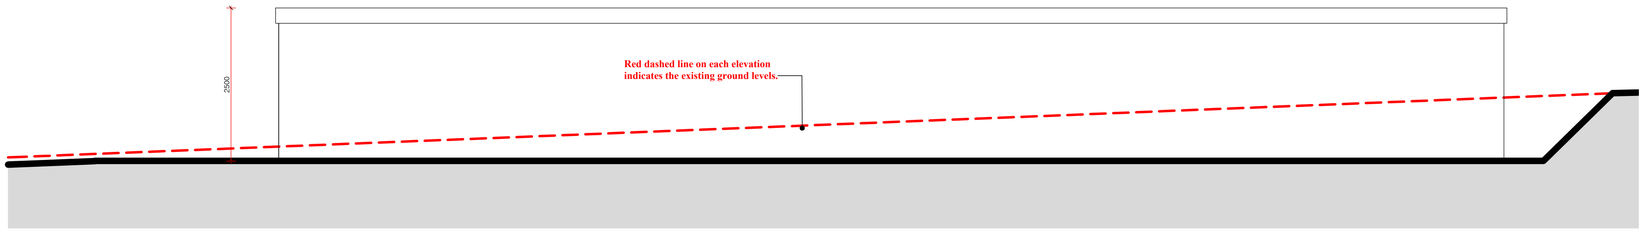

PROPOSED REAR ELEVATION - (west)

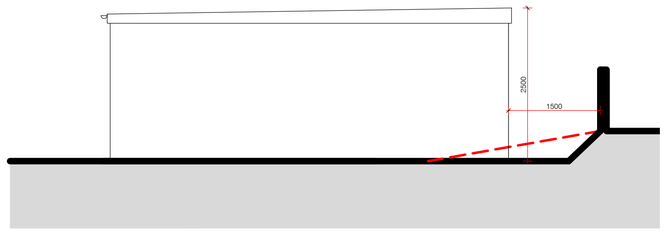

PROPOSED SIDE ELEVATION - (south)

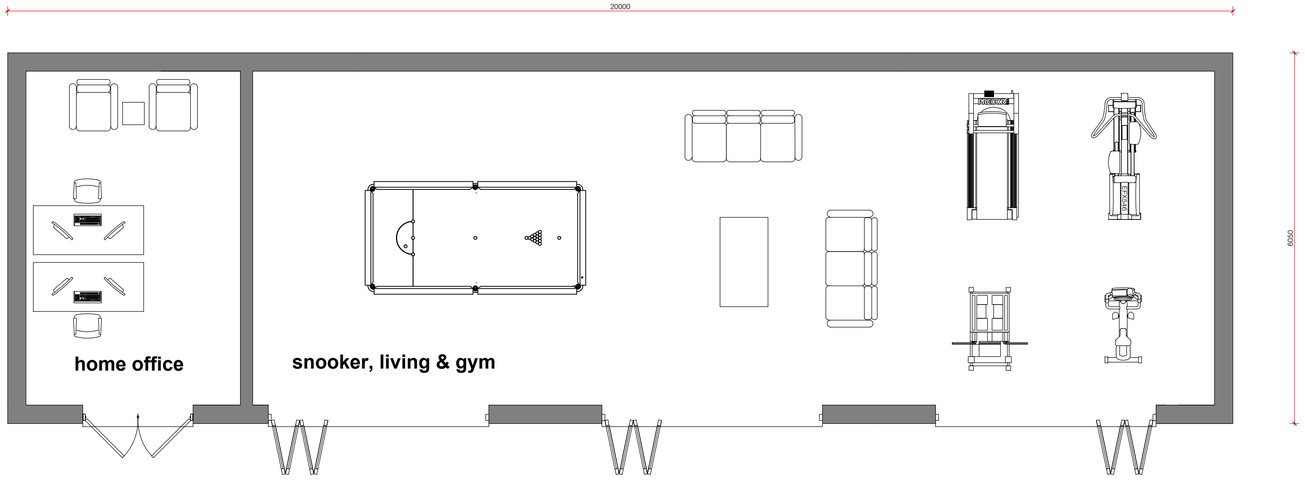

PROPOSED FLOOR PLAN

Materials Schedule -

WALLS - Red Facing Bricks
RO0F - Grey Roof Tiles
FOLDING DOORS - Black Upvc
FRENCH DOORS - Black Upvc
RW GOODS - Black upvc

Rev.A - Proposed Ancillary Building reduced in height, width and depth, following comments received from the Planning Officer. October 2026

DERBY ARCHITECTURAL SERVICES

www.derbyarchitecturalservices.co.uk
Email: tristan@derbyarchitecturalservices.co.uk
Contact Number: 07810 565608

Client: **Mr & Mrs Millward**	Scale: **1:50 @ A1**
Job Add: **2 Woodside Farm Cloves Hill, Morley, Ilkeston, Derby. DE7 6DH**	Date: Aug 2026 / Rev: A
Dwg Title: **Proposed Planning Drawing For Ancillary Building - Proposed Floor Plans & Elevations**	Dwg No: 2026-08-50-01