Front Elevation – Existing & Proposed

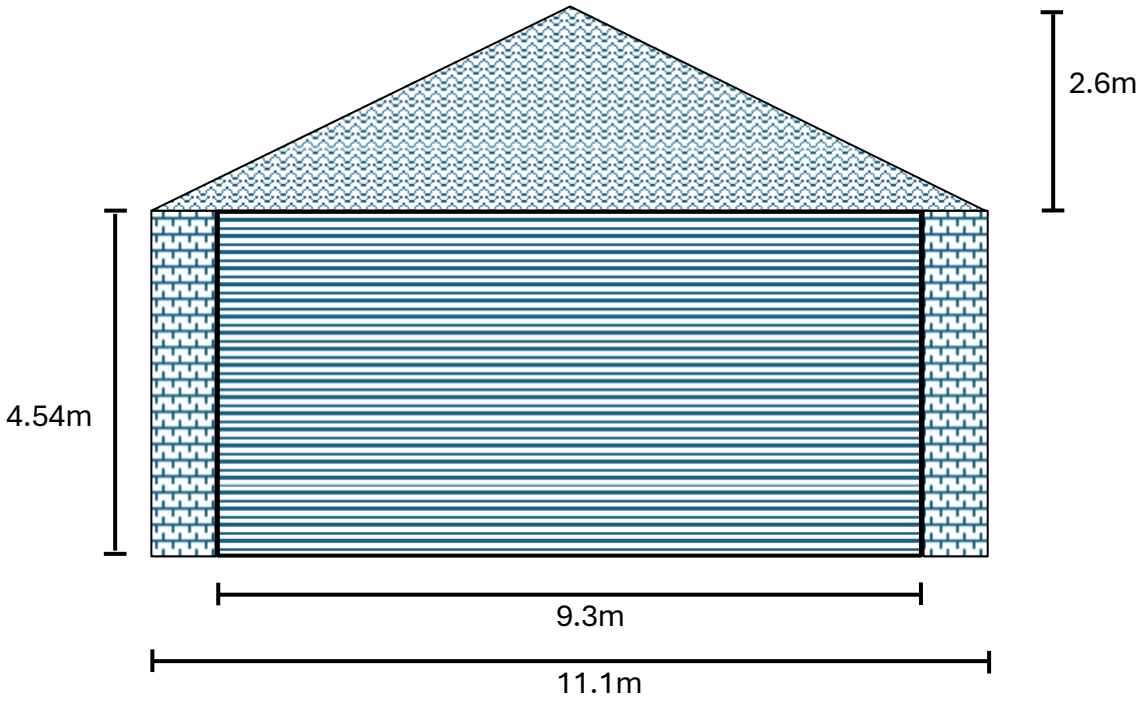

KEY

- Brickwork
- Corrugated metal
- Steel shutter
- Glass window

Scale 1:100

2.5m

Side Elevation – Existing & Proposed

KEY

Brickwork
Corrugated metal
Glass window
Door
Flat roof

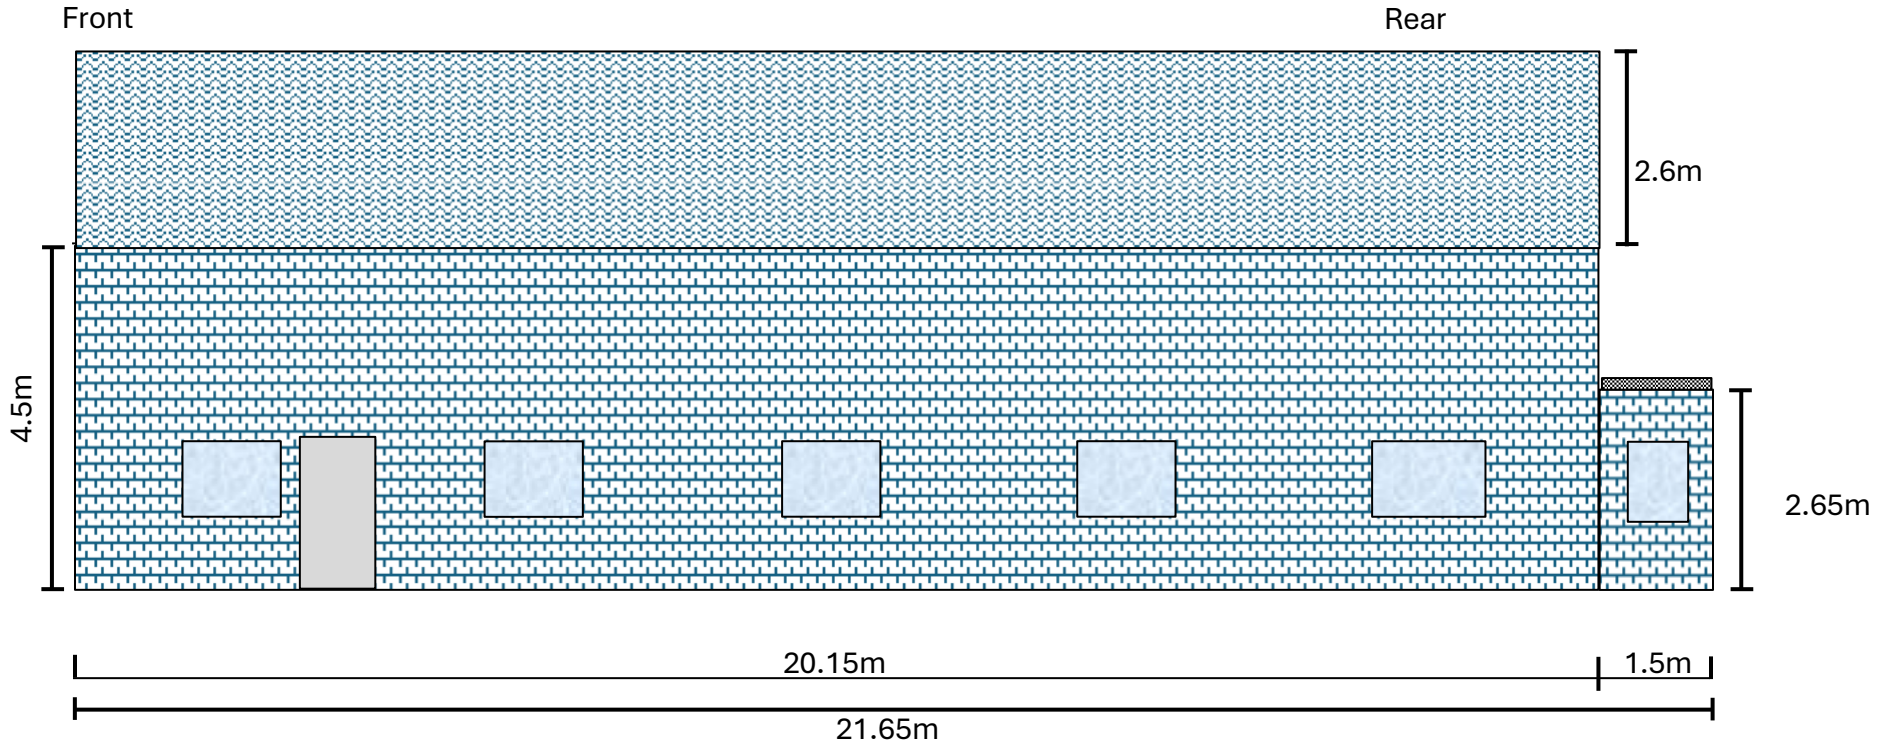

Scale 1:100

2.5m

Back Elevation – Existing & Proposed

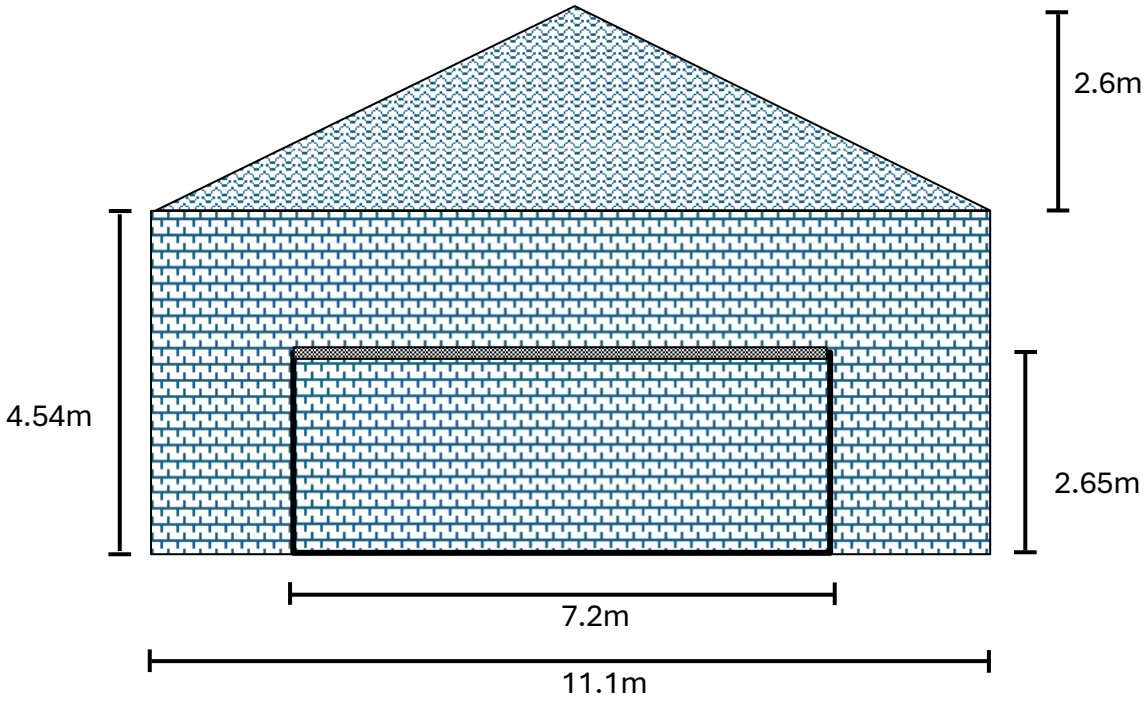

KEY

- Brickwork
- Corrugated metal
- Glass window
- Flat roof

Scale 1:100

2.5m

Side Elevation – Existing & Proposed

