
Copyright of this drawing is vested in Lang Architects and must not be copied without consent.


The drawings and Images are prepared for planning purposes only.

No dimensions or levels are to be taken from drawings and are to be confirmed on site.

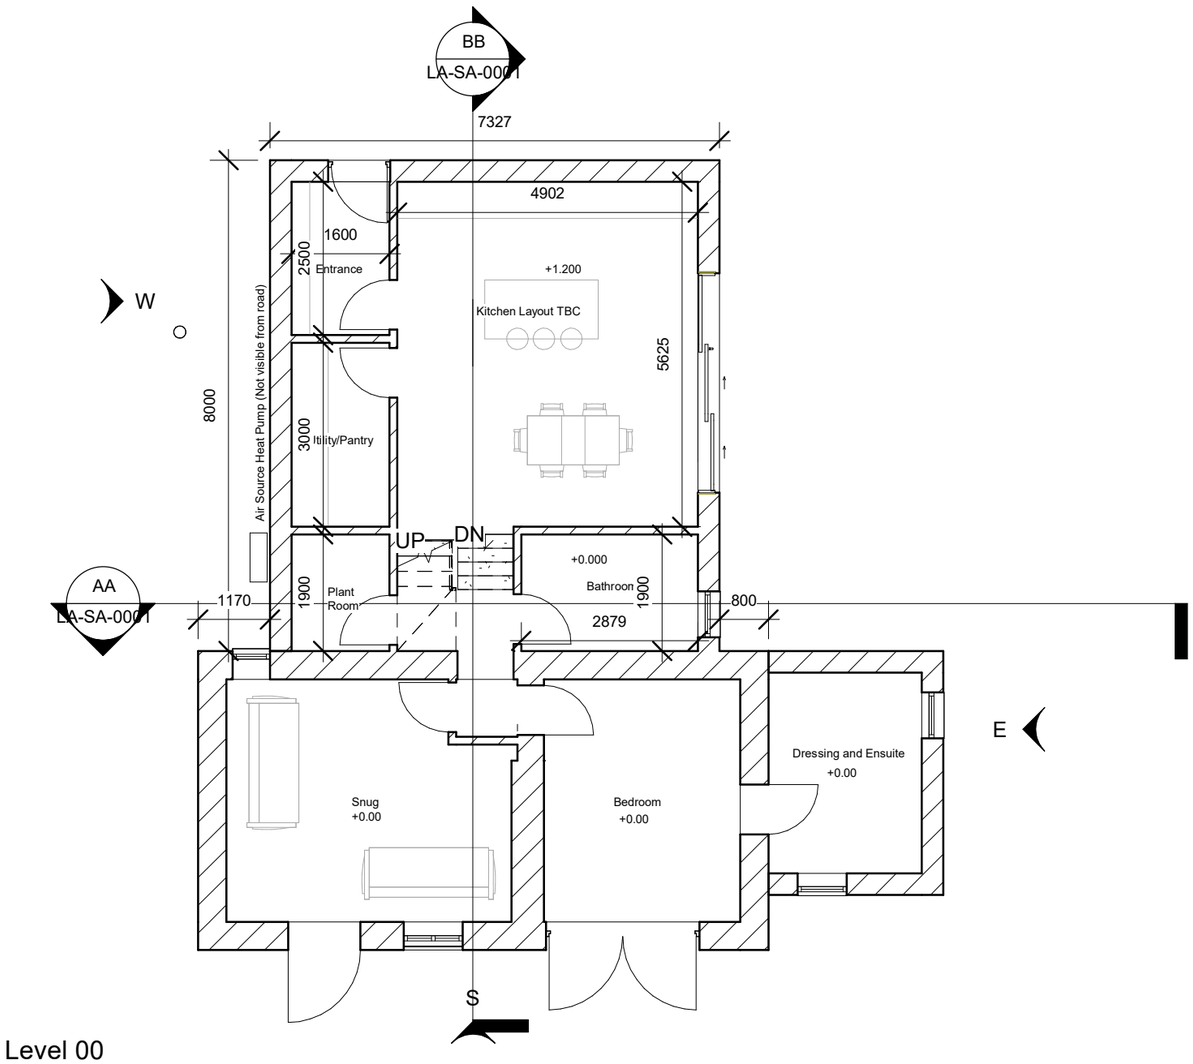

Level 00

1 : 100

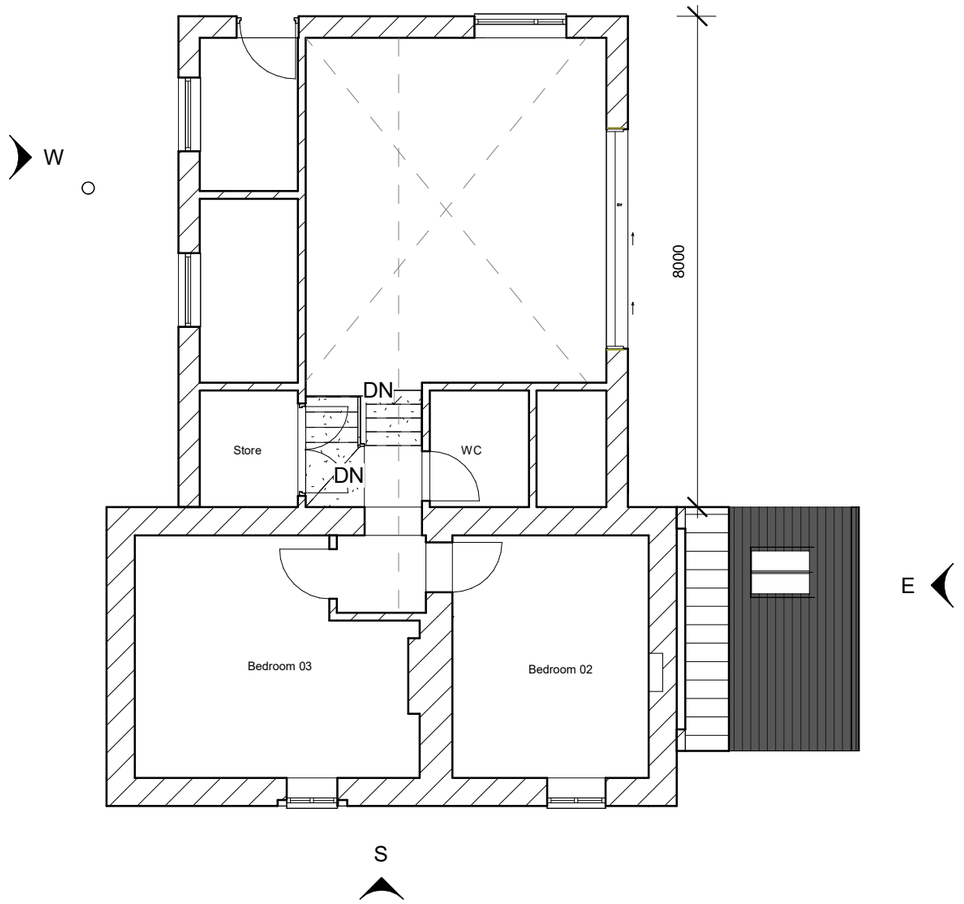

Level 01

1 : 100

0 1 2 3 4 5 10

GRAPHIC SCALE: 1:100

No.	Description	Date
A	General Updates	160726
B	Planning Application	270726
C	Planning Amendment	121126

LANG ARCHITECTS

info@langarchitects.co.uk

PROJECT: Old Estate Yard, Shottle

SHEET: Proposed Plans

CLIENT: Damion Wigley

Date: 180726

Project number: 192

Scale (@ A3): 1 : 100

Drawn by: CL

Checked by: CL

DRAWING NUMBER: LA-GP-0001


REV: C

12/11/2026 10:37:07



Roof Plan

1 : 100

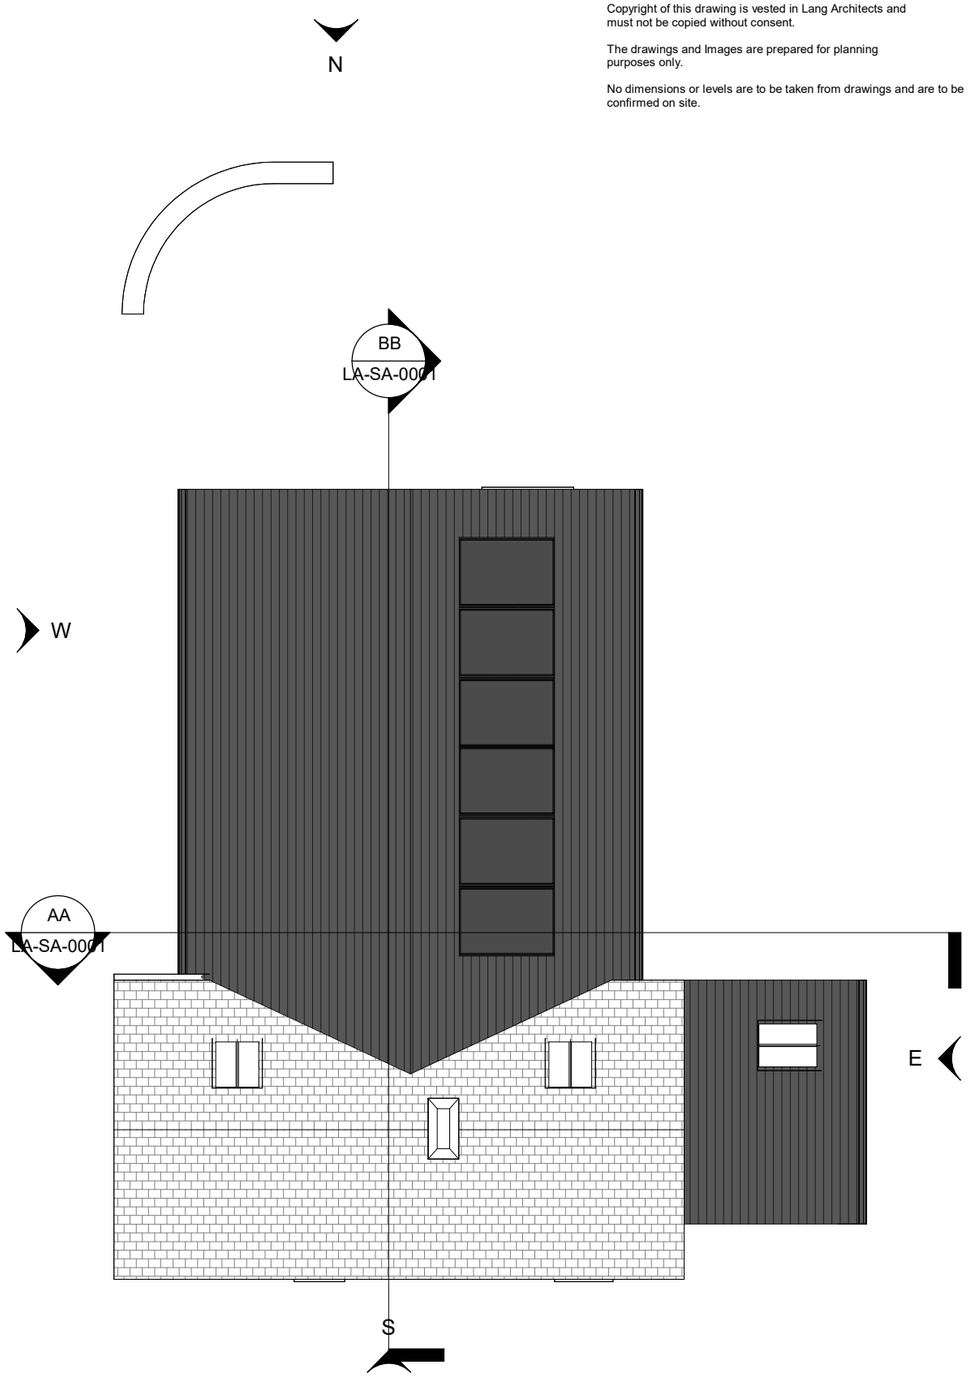

Copyright of this drawing is vested in Lang Architects and must not be copied without consent.

The drawings and Images are prepared for planning purposes only.

No dimensions or levels are to be taken from drawings and are to be confirmed on site.

No.	Description	Date
A	General Updates	160726
B	Parking Update	180726
C	Planning Application	270726
D	Planning Application	290726
E	Planning Amendment	121126

LANG ARCHITECTS
info@langarchitects.co.uk

PROJECT
Old Estate Yard, Shottle

SHEET
Proposed Site and Roof Plan

CLIENT
Damion Wigley

Date	Project number	Scale (@ A3)
180726	192	As indicated

Drawn by	DRAWING NUMBER	REV
CL	LA-GS-0001	E

Checked by
CL

12/11/2026 10:38:06

1 Replacement flush casement timber windows
2 Timber framed glazed door
3 Traditional Timber side-hinged doors
4 Existing stone
5 Pantile roof
6 Corrugated metal roof
7 Vertical timber cladding
8 Powder coated Aluminium framed windows
9 Slimline Powder coated Aluminium framed doors
10 Conservation rooflight
11 Solar Panels

Copyright of this drawing is vested in Lang Architects and must not be copied without consent.

The drawings and Images are prepared for planning purposes only.

No dimensions or levels are to be taken from drawings and are to be confirmed on site.



South Elevation

1 : 100



East Elevation

1 : 100



North Elevation

1 : 100



West Elevation

1 : 100

0 1 2 3 4 5 10

GRAPHIC SCALE: 1:100

No.	Description	Date
A	General Updates	160726
B	Planning Application	270726
C	Planning Application	290726
D	Planning Amendment	121126

LANG ARCHITECTS

info@langarchitects.co.uk

PROJECT: Old Estate Yard, Shottle

SHEET: Proposed Elevations

CLIENT: Damion Wigley

Date: 180726

Project number: 192

Scale (@ A3): 1 : 100

Drawn by: CL

Checked by: CL

DRAWING NUMBER: LA-GE-0001


REV: D

12/11/2026 10:37:37

Copyright of this drawing is vested in Lang Architects and must not be copied without consent.


The drawings and Images are prepared for planning purposes only.

No dimensions or levels are to be taken from drawings and are to be confirmed on site.

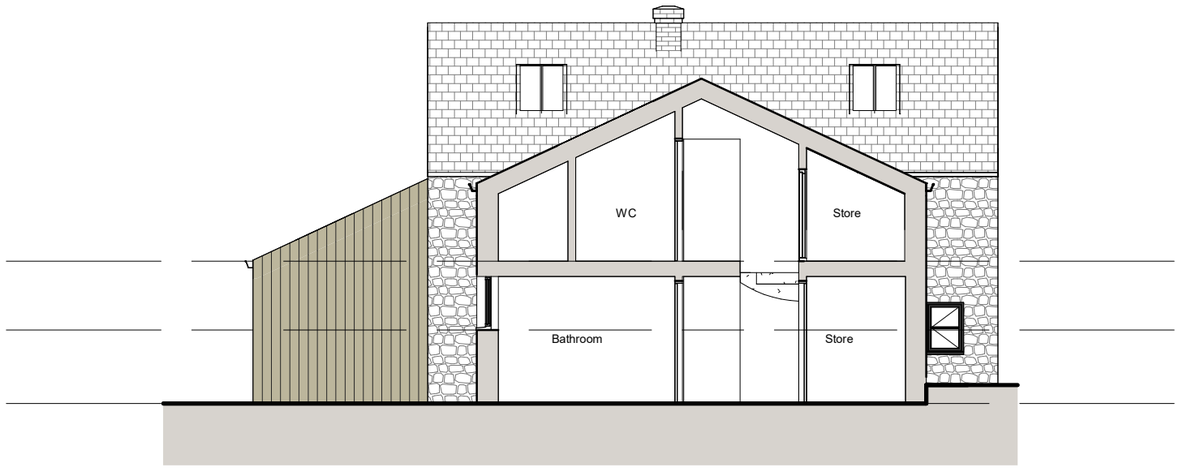

Section AA

1 : 100

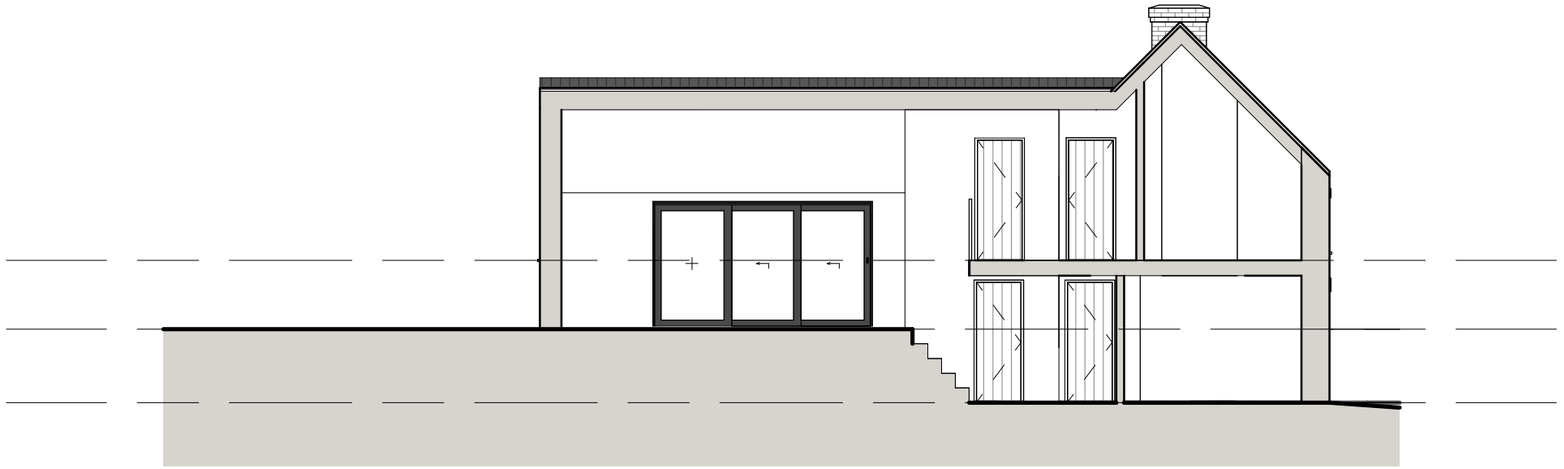

Section BB

1 : 100

No.	Description	Date
A	General Updates	160726
B	Planning Application	270726
C	Planning Amendment	121126

LANG ARCHITECTS

info@langarchitects.co.uk

PROJECT

Old Estate Yard, Shottle

SHEET

Proposed Sections

CLIENT

Damion Wigley

Date	Project number	Scale (@ A3)
180726	192	1 : 100

Drawn by: CL

Checked by: CL

DRAWING NUMBER: LA-SA-0001

REV: C

12/11/2026 10:42:38