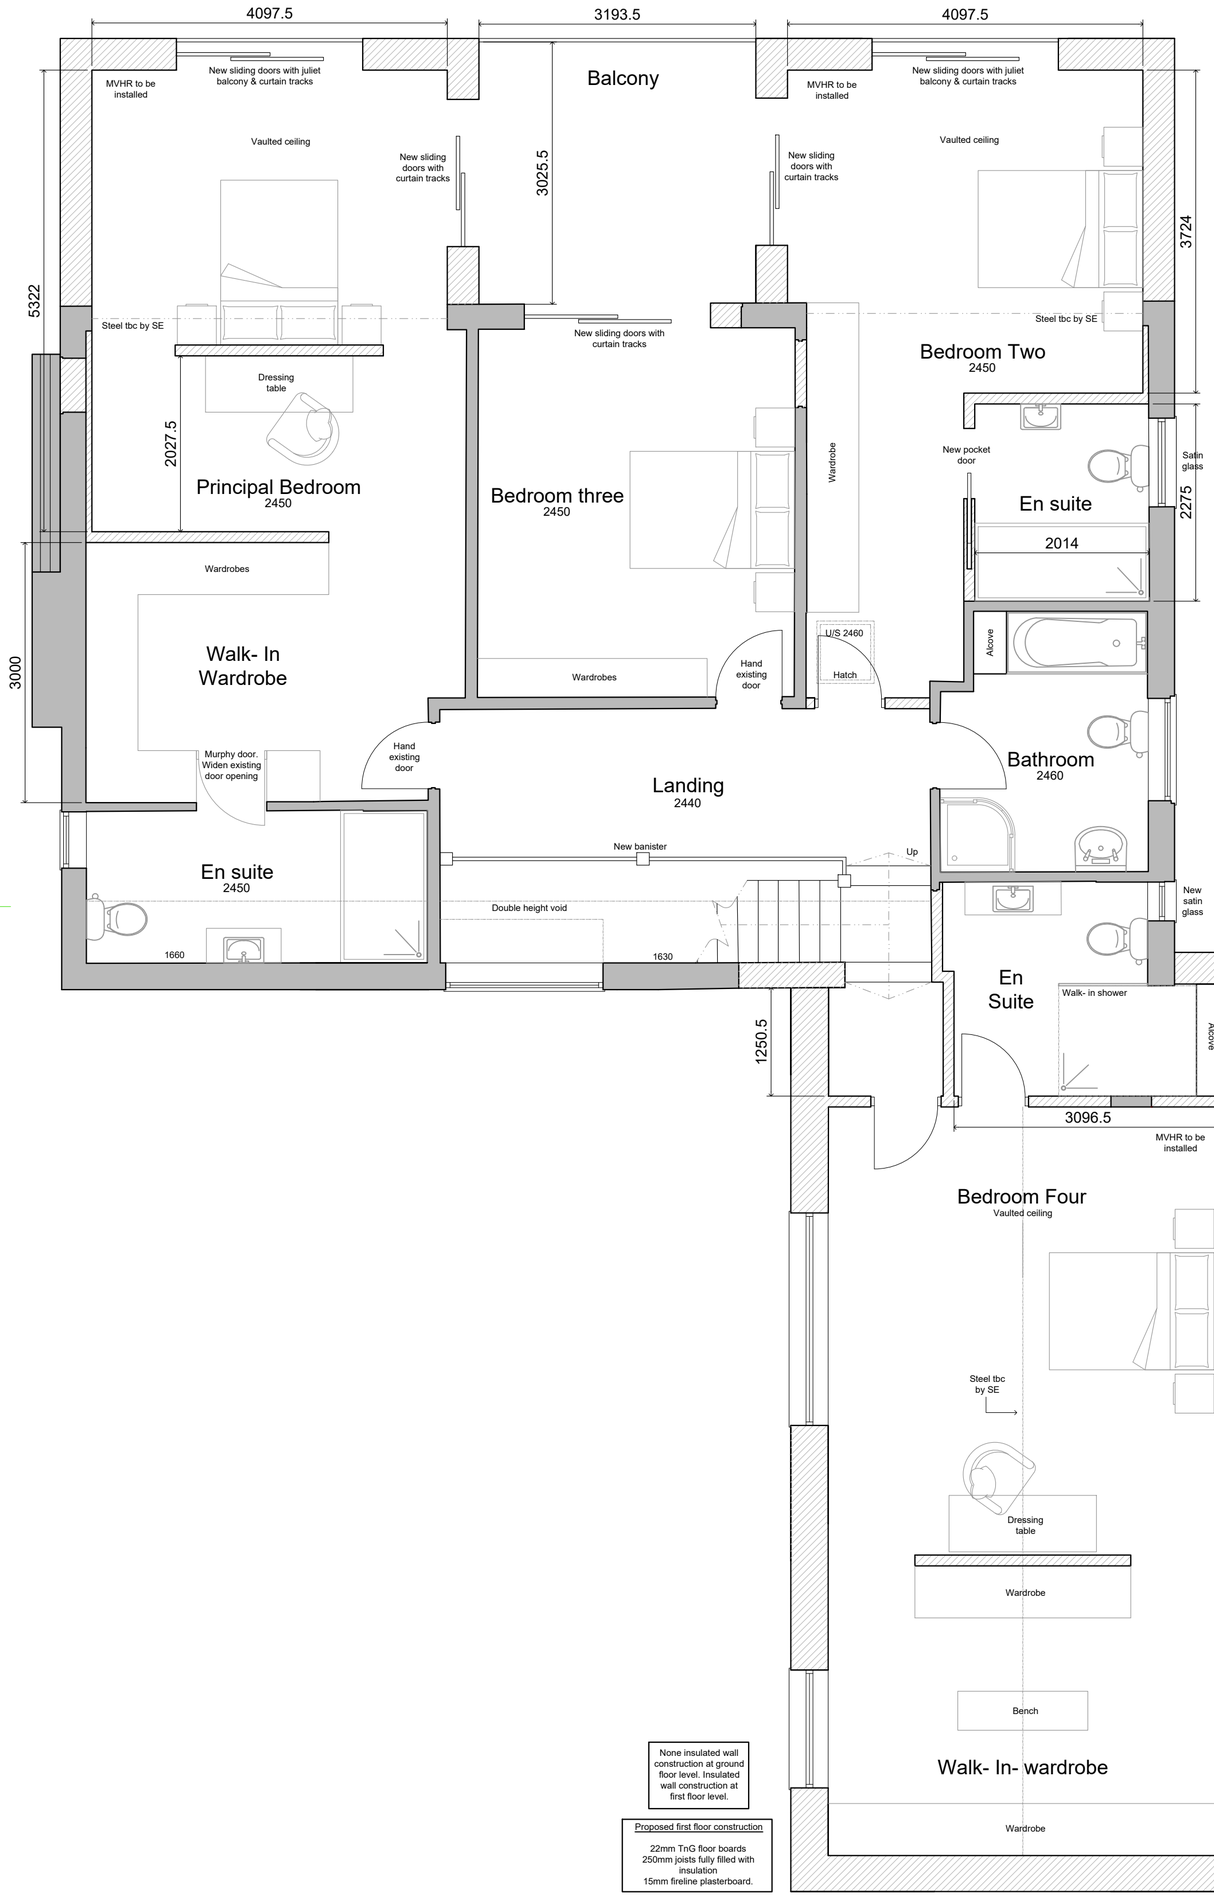

FIRST FLOOR PLAN AS PROPOSED 1:50

1:50
1m 0 1m 2m 3m 4m 5m

Copyright retained in accordance with the copyright, design, and patents act 1988.

DO NOT SCALE OFF DRAWINGS UNLESS FOR PLANNING PURPOSES

Dimensions to be checked on site.

CDM Regulations 2015

! Principal contractor to plan for mitigation measures in response to hazards.

CDM Regulations require that all projects are to:

- Have workers to be competent and are suitably skilled for the work they carry out.
- Contractors to provide appropriate supervision, instruction and information to all on site workers to provide a safe working environment;
- Have written construction phase plan.

Worcester Lloyd are appointed as 'Designer' only, unless a written appointment has been completed for the formal appointment as 'Principal Designer'. If Worcester Lloyd has been appointed as 'Principal Designer' then refer to 'Pre-Construction information pack' for design health and safety information for this project.

REV	DATE	DESCRIPTION
D	12.11.26	Amended to client comments
C	30.10.26	Amended to client comments
B	27.10.26	Amended to client comments
A	27.10.26	Amended to client comments

STATUS

PLANNING APPLICATION

PROJECT ADDRESS

87 HAZELWOOD ROAD, DUFFIELD
DERBY
DE56 4AA

DRAWING TITLE

FIRST FLOOR PLAN
AS PROPOSED

DRAWN BY	CHECKED BY	DATE
EC	GN	12.11.26

SCALE

1:50 @ A1

DRAWING NO.	REV
080 2026 005	D

W L
WORCESTER LLOYD
ARCHITECTS | ENGINEERS
01332 498 770