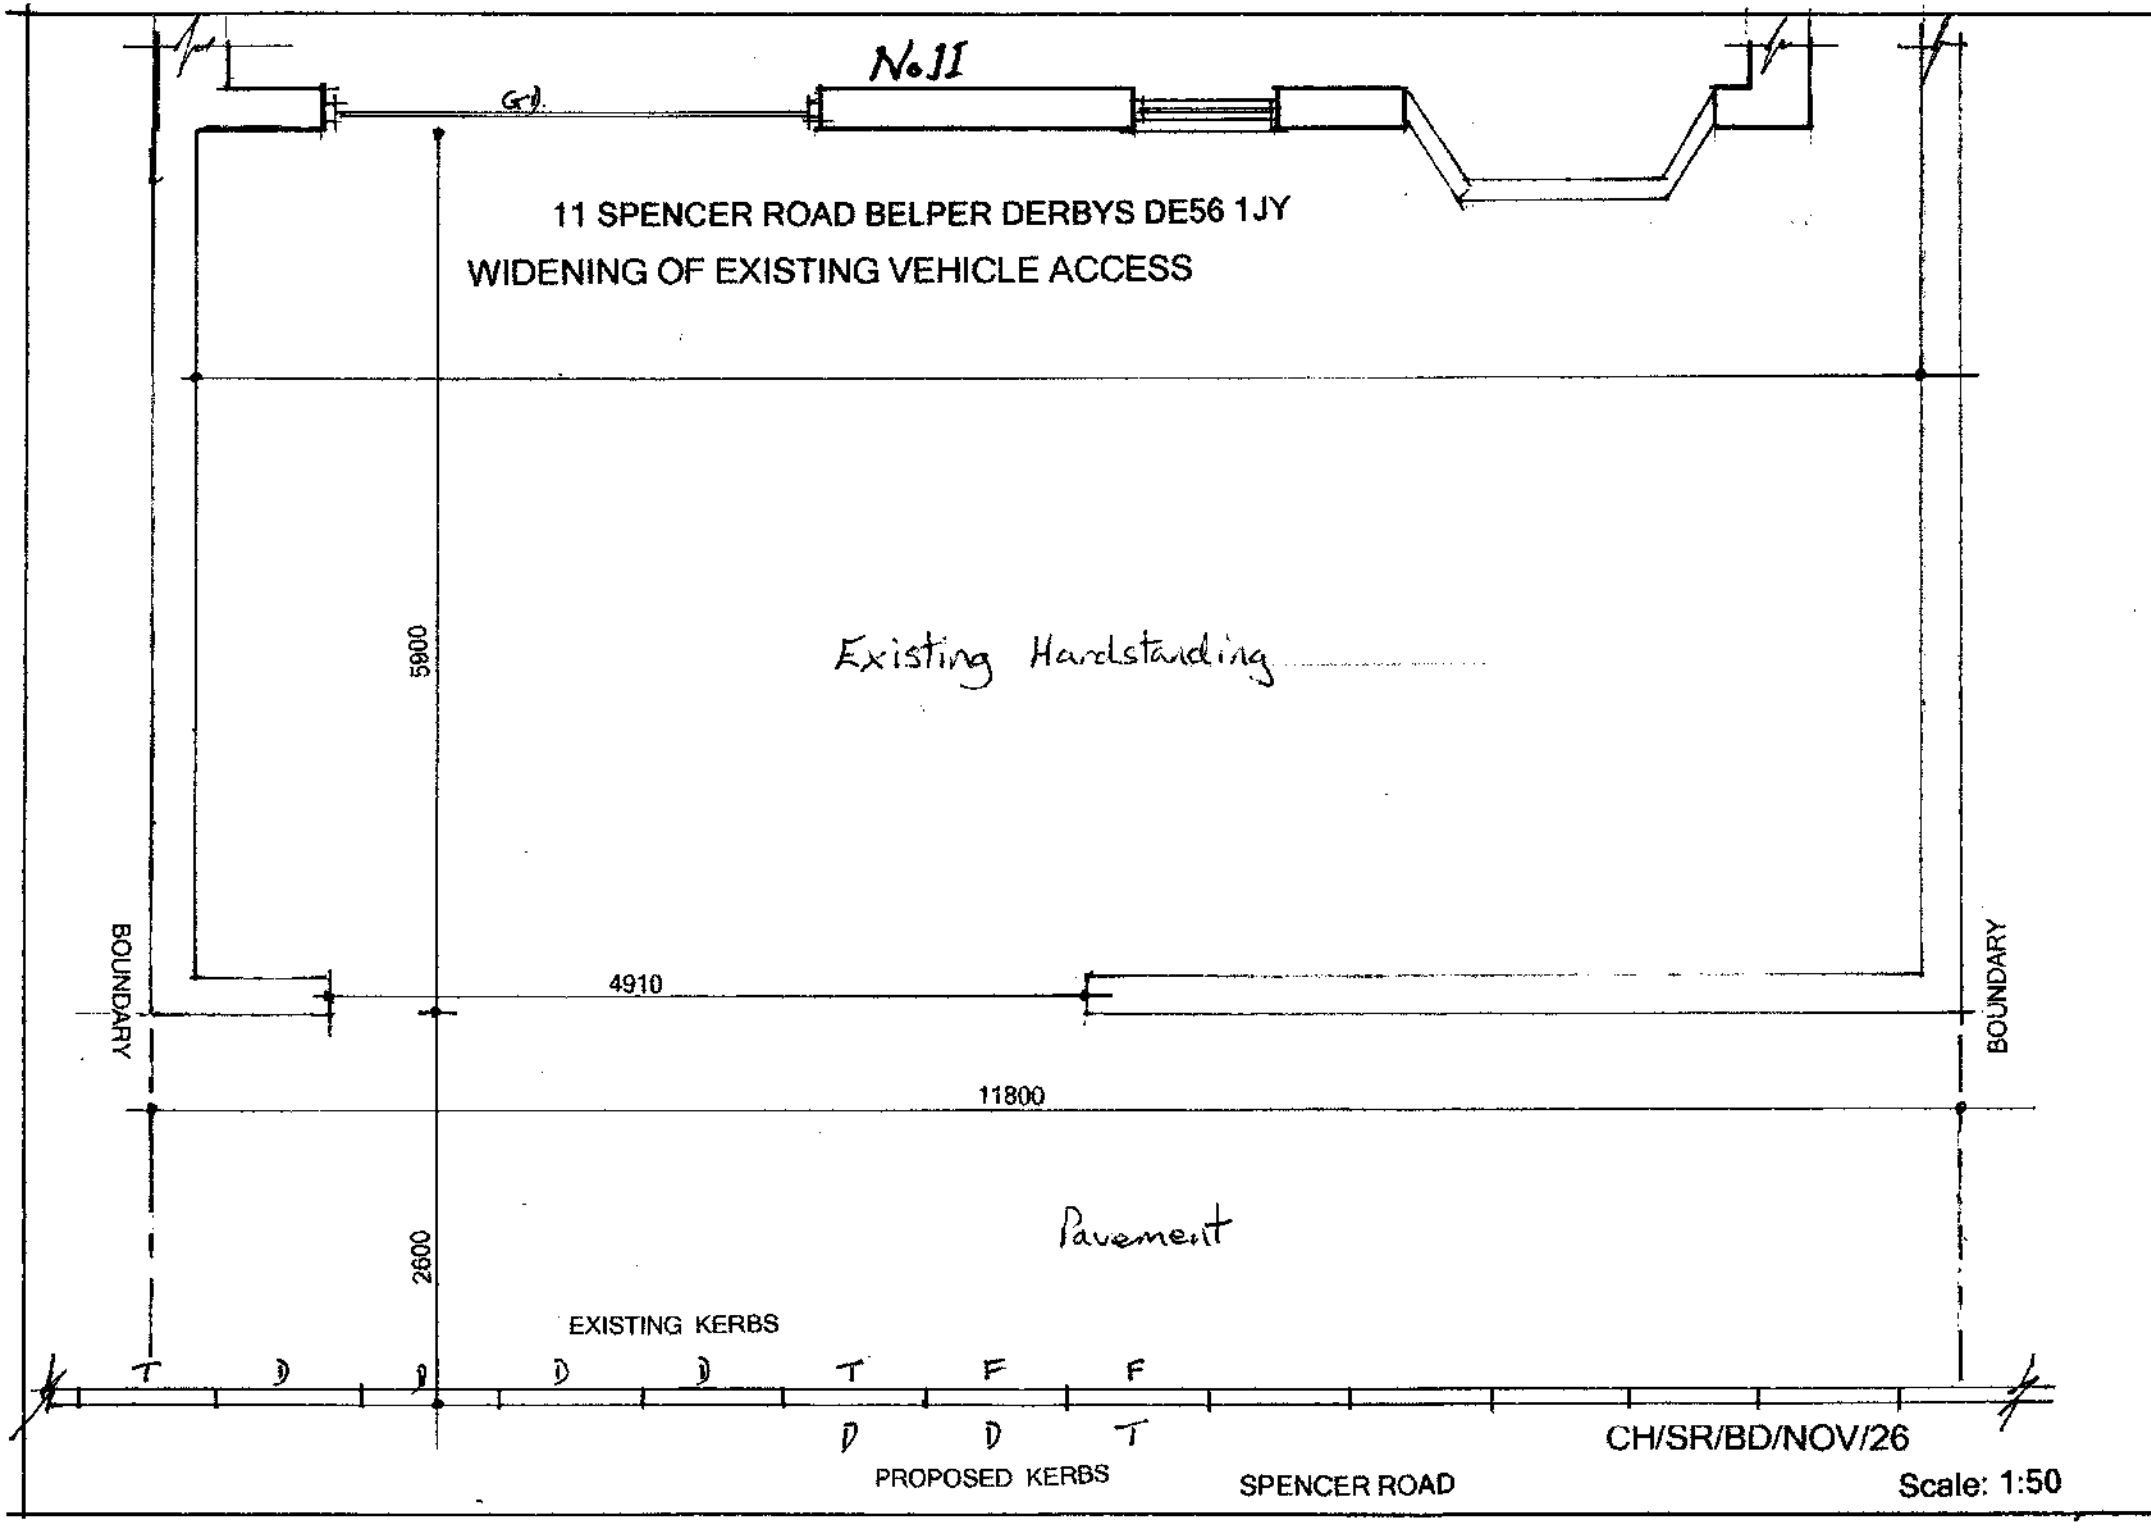
No.11
G1
11 SPENCER ROAD BELPER DERBYS DE56 1JY
WIDENING OF EXISTING VEHICLE ACCESS
Existing Hardstanding
5800
4910
BOUNDARY
BOUNDARY
11800
Pavement
2600
EXISTING KERBS
T D D D D T F F
D D T
PROPOSED KERBS
CH/SR/BD/NOV/26
SPENCER ROAD
Scale: 1:50