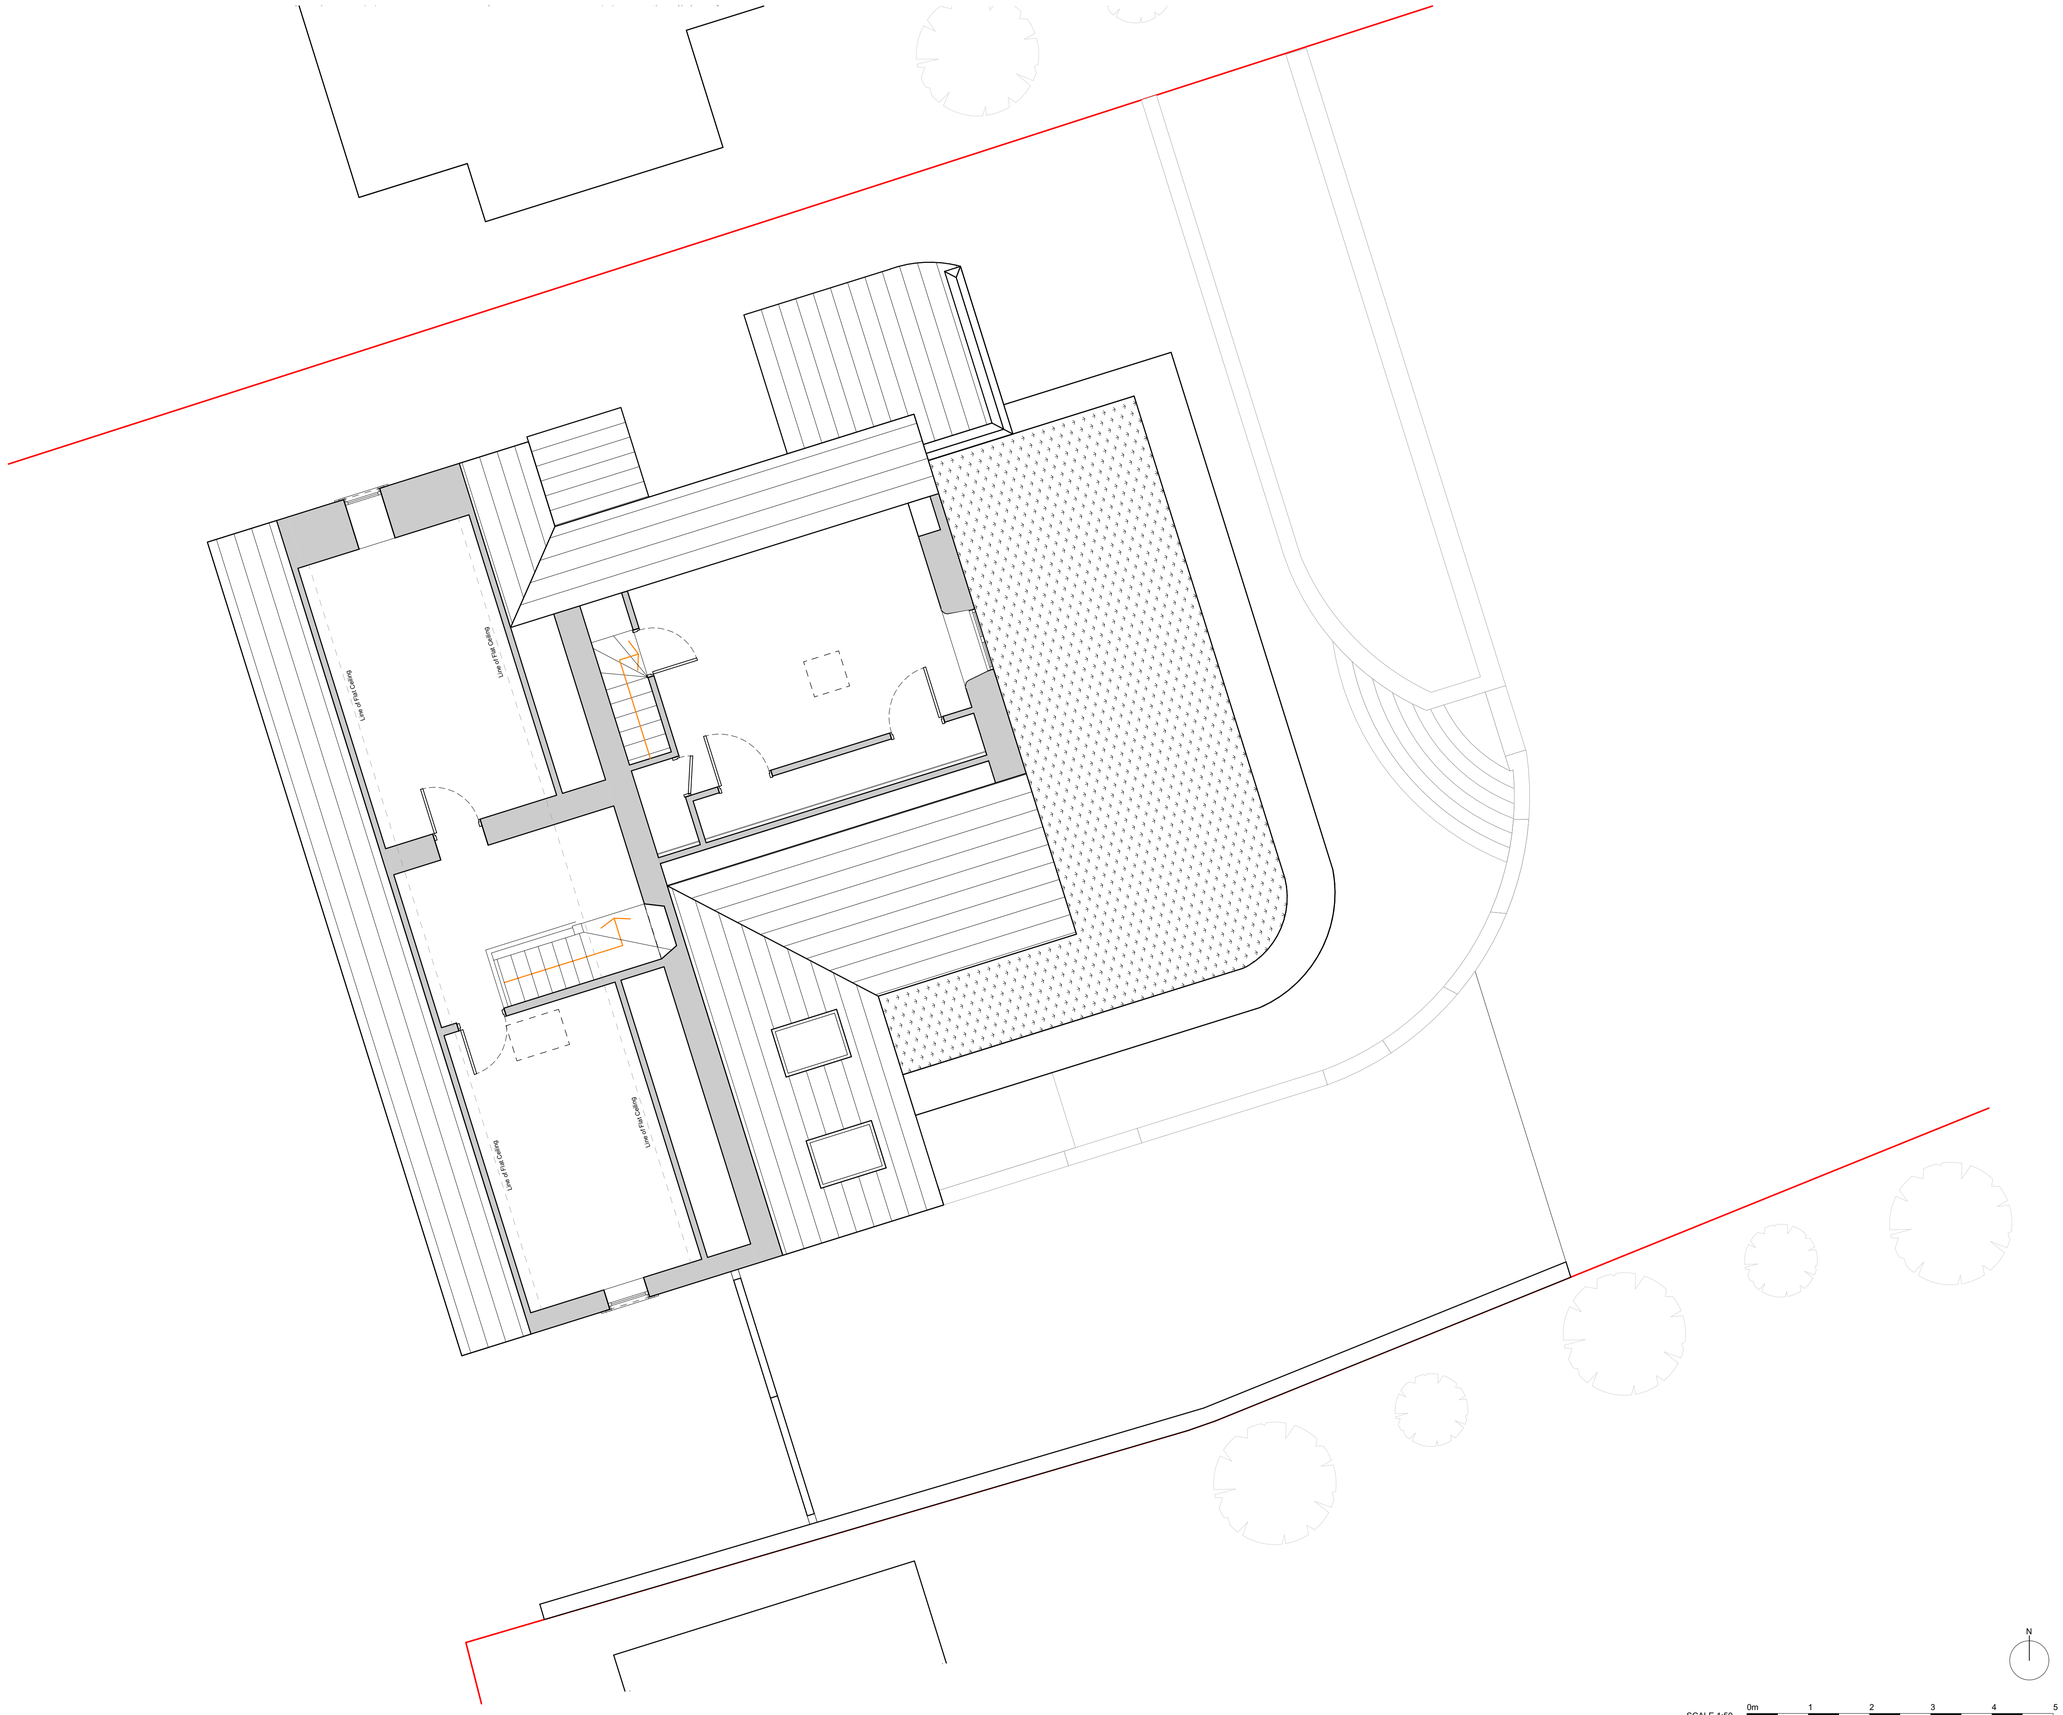

Copyright ©:
This drawing is copyright and issued in confidence. It must not be copied, used or disclosed, in whole or in part, to third parties without written permission. It remains the property of JSA Design Group Ltd whose registered office is Sadler Bridge Studios, Bold Lane, Derby, DE1 3NT and must be returned on request.

General Notes:

1. All dimensions in millimeters unless stated otherwise
2. Do not scale from this drawing.Work from dimensions only
3. This drawing is to be read in conjunction with all relevant project documents, along with any designs prepared by specialist sub-contractors and designers
4. Any discrepancies encountered on site are to be reported to the architect immediately
5. Unless stated in the title block, this drawing is not issued for construction

Party Wall Act:

It is the client's responsibility to ensure any works affecting party walls, boundary walls, or excavations near neighbouring structures comply with the Party Wall etc. Act 1996. Notices must be served to adjoining owners, and any necessary agreements obtained prior to commencement.

Health & Safety Notes:

All work must be carried out in accordance with the Construction (Design and Management) Regulations 2015.

Hazardous Materials: Identify and manage any hazardous materials in accordance with relevant health and safety guidelines.

Structural Notes:

Load-Bearing Elements: Do not cut or modify structural elementswithout prior approval from a structural engineer.

Foundations: Foundation design is based on assumed soil conditions. Actual conditions must be verified on-site, and any variations reported.

REVISION NOTES

rev	date	drawn	checked	description

N

SCALE 1:50 0m 1 2 3 4 5

client
Clifford Family

project title
Wallstones Old Farmhouse, Road Lane, Idridgehay, DE56 2SS

drawing title
Proposed Second Floor Plan

scale	sheet	drawn	checked
1:50	A1	MA	CJW

project ref	dwg no	rev
A26-020	207	-

status	date
CONCEPT	August 2026

JSA Architects