This drawing is copyright of Mayfield Design Ltd and must not be copied or reporduced in part or whole, without express permission of Mayfield Design Ltd.

Do not scale from drawings unless by agreement with Mayfield Design Ltd. Check all dimensions on site prior to commencing the works.

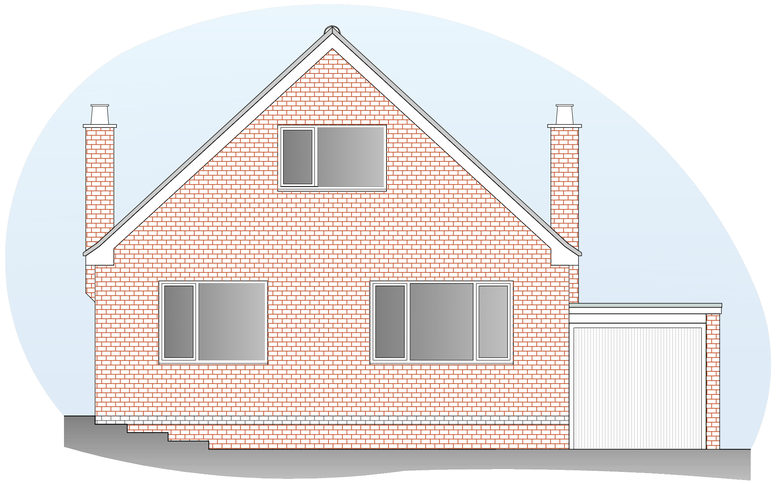

EXISTING FRONT ELEVATION
(SCALE 1:50)

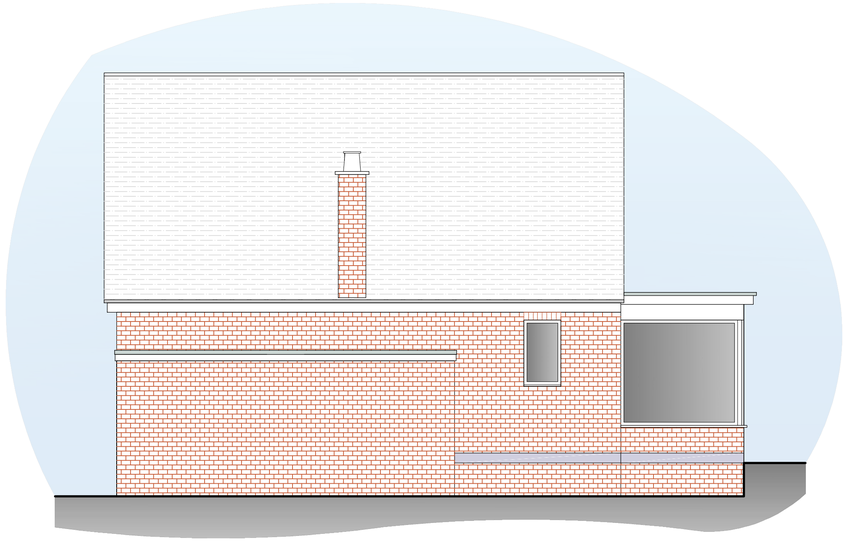

EXISTING SIDE ELEVATION
(SCALE 1:50)

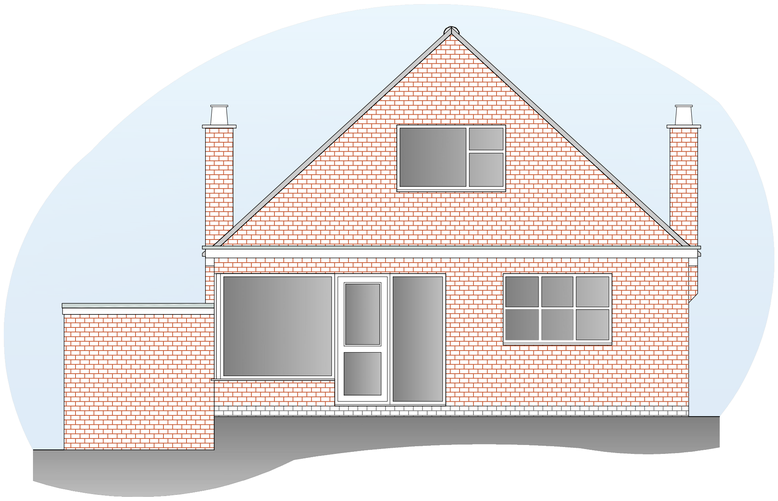

EXISTING REAR ELEVATION
(SCALE 1:50)

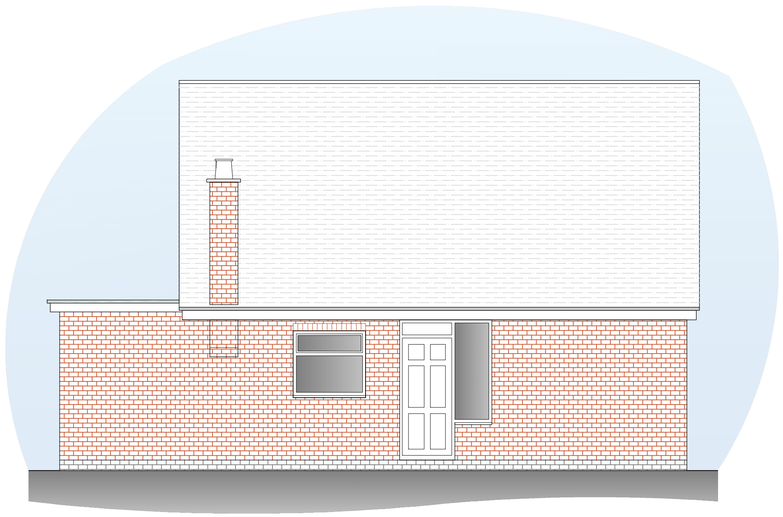

EXISTING SIDE ELEVATION
(SCALE 1:50)

REV.	AMENDMENTS:	DRN.	CHK.	APP.	DATE:

STATUS:
FOR PLANNING

DRAWN BY:	CHECKED BY:	APPROVED BY:	SCALE:
RGG			1:50 @ A1
DATE: 3 March 26	DATE:	DATE:	

ORIGINAL DRAWING SIZE 841 x 594 (A1)

MAYFIELD
DESIGN & PLANNING

Mayfield, Burton Road, Findern, DE65 6BE
07999 748 532
richard@mayfielddesign.co.uk

CLIENT:
Mr & Mrs Beardmore

PROJECT:
30 Belper Road
Holbrook, Derbyshire
DE56 0SX

DRAWING TITLE:
Exisitng &
Elevations

DRAWING NUMBER:
1005-001