This drawing is copyright of Mayfield Design Ltd and must not be copied or reporduced in part or whole, without express permission of Mayfield Design Ltd.

Do not scale from drawings unless by agreement with Mayfield Design Ltd. Check all dimensions on site prior to commencing the works.

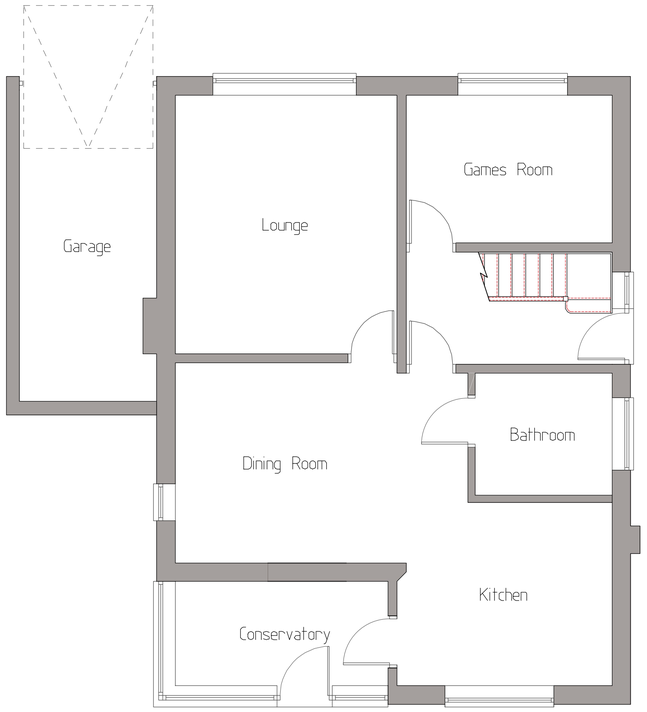

EXISTING GROUND FLOOR LAYOUT (SCALE 1:50)

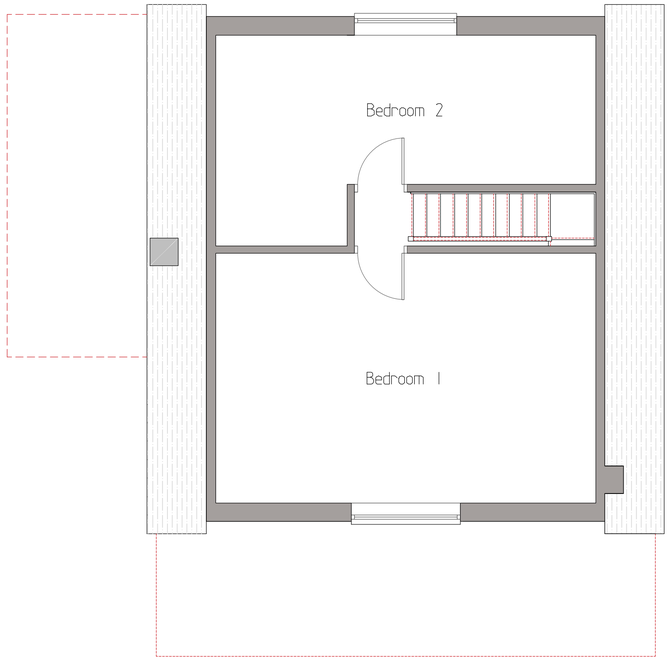

EXISTING FIRST FLOOR LAYOUT (SCALE 1:50)

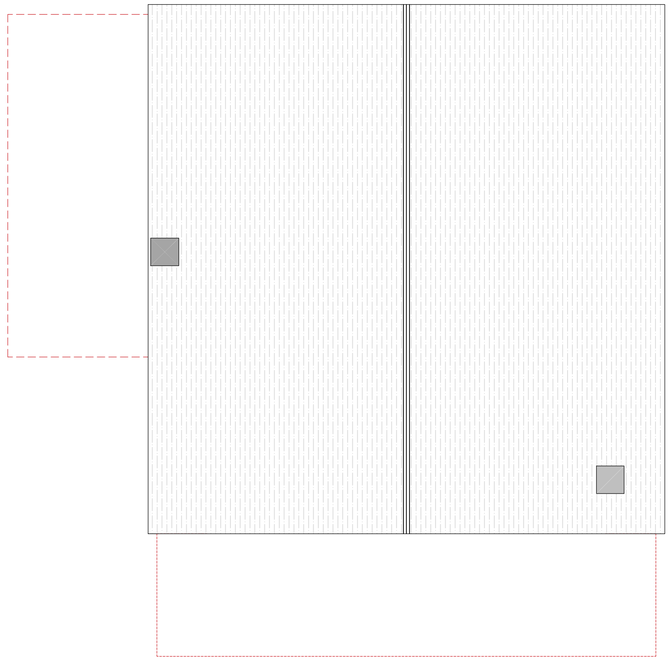

EXISTING ROOF LAYOUT (SCALE 1:50)

REV.	AMENDMENTS:	DRN.	CHK.	APP.	DATE:

STATUS: FOR PLANNING

DRAWN BY:	CHECKED BY:	APPROVED BY:	SCALE:
RGG			1:50 @ A1
DATE: 3 March 26	DATE:	DATE:	

ORIGINAL DRAWING SIZE 841 x 594 (A1)

MAYFIELD DESIGN & PLANNING
Mayfield, Burton Road, Findern, DE65 6BE
07999 748 532
richard@mayfielddesign.co.uk

CLIENT: Mr & Mrs Beardmore

PROJECT: 30 Belper Road
Holbrook, Derbyshire
DE56 0SX

DRAWING TITLE: Exisitng Layouts

DRAWING NUMBER: 1005-002