

Scale - meters

EXISTING SELF SERVICE MACHINES

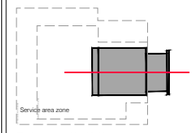

Existing Self Service Machine

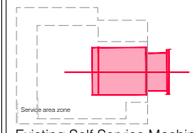

Existing Self Service Machine Removed

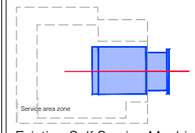

Existing Self Service Machine Relocated

Service Area Infringement

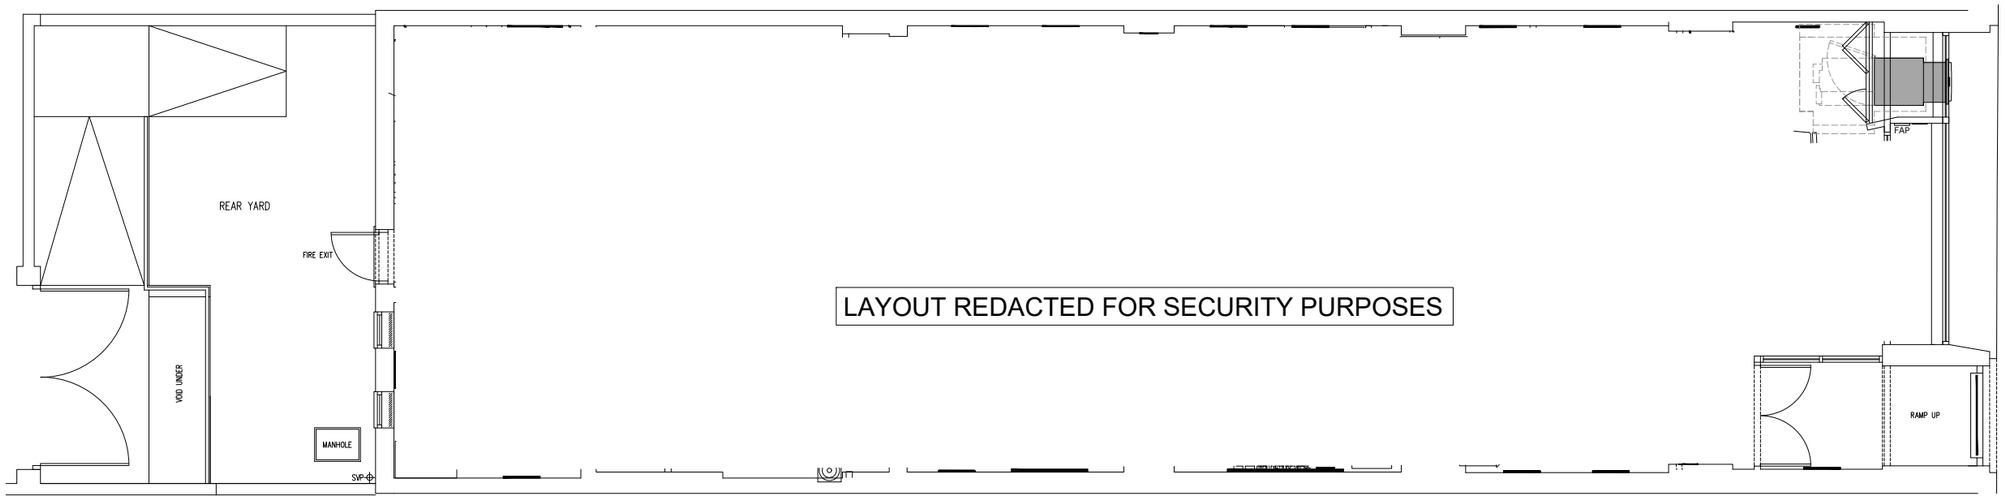

GROUND FLOOR

DRAWING DATA
Branch Depth = 26.44

architecture
four
cardiff . london . sheffield
Talbot Chambers
2-6 North Church Street
Sheffield, S1 2DH
0114 249 0944

DIMENSION AT ORIGINAL SHEET SIZE, DO NOT SCALE

CONTRACTORS MUST CHECK ALL DIMENSIONS ON SITE.
ONLY FIGURED DIMENSIONS ARE TO BE WORKED FROM. DISCREPANCIES MUST BE REPORTED TO THE ARCHITECT BEFORE PROCEEDING.
ALL PROPRIETORY GOODS AND MATERIALS ARE TO BE FITTED IN ACCORDANCE WITH MANUFACTURER'S INSTRUCTIONS, CODES OF PRACTICE AND BRITISH STANDARDS.

ALL REFERENCES SHOULD BE READ IN CONJUNCTION WITH THE MOST CURRENT NATIONWIDE DESIGN GUIDES.
© THIS DRAWING IS COPYRIGHT FOUR ARCHITECTURE AND DESIGN.

CLIENT
nationwide

RIPLEY
Branch Transformation Programme

REVISIONS

BRANCH NAME & PREFIX 11 Oxford Street Ripley, DE5 3AG Prefix: 0535			DRAWING TYPE ER EXISTING GROUND FLOOR GA		
SCALE @ A1 1:50	SCALE @ A3 1:100	DATE DRAWN 06/02/2026	STATUS ER	PROPERTY LOCATION CODE RI16	DRAWING REF NO EX.00.01-PL	REV *
DRAWN BY RP	CHECKED BY & DATE -	JOB REF 28006				