

Scale - meters

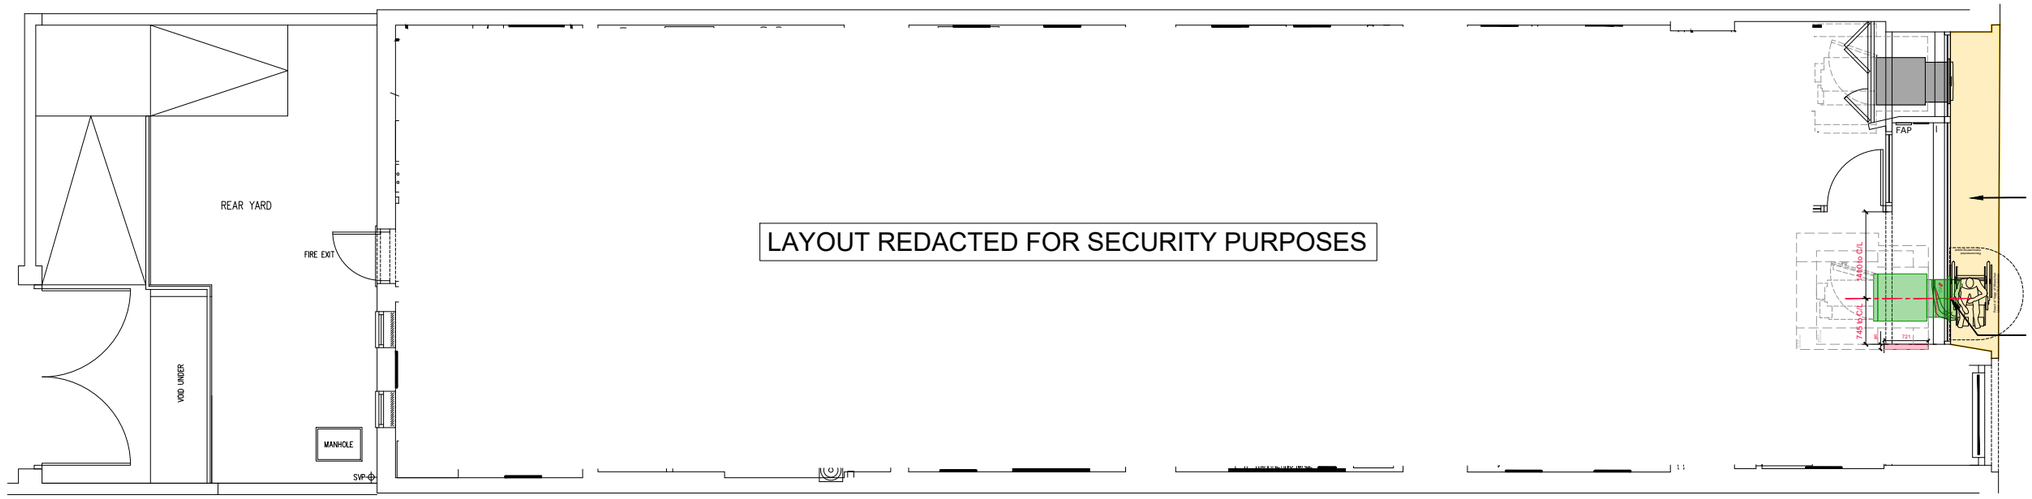

GROUND FLOOR

PROPOSED SELF SERVICE MACHINES

Service area zone

Existing Self Service Machine

Service area zone

New Self Service Machine

Service area zone

Existing Self Service Machine Relocated

Service Area Infringement

Extent of step removal

INDICATIVE REMOVAL & DELIVERY ROUTE. ACTUAL ROUTE & METHOD STATEMENT SHALL BE PROVIDED BY TBC

SCOPE OF WORKS:

Full extent of external step to be removed. Ground to be compacted & leveled with new paving slabs installed flush with adjoining highways paving. Allow to re-grade paving in area's to suit.

Additional ATM installed to location shown. Waiting furniture relocated to suit.

DRAWING DATA
Branch Depth = 26.44

architecture four
cardiff . london . sheffield
Talbot Chambers
2-6 North Church Street
Sheffield, S1 2DH
0114 249 0944

DIMENSION AT ORIGINAL SHEET SIZE. DO NOT SCALE

CONTRACTORS MUST CHECK ALL DIMENSIONS ON SITE.
ONLY FIGURED DIMENSIONS ARE TO BE WORKED FROM. DISCREPANCIES MUST BE REPORTED TO THE ARCHITECT BEFORE PROCEEDING.
ALL PROPRIETORY GOODS AND MATERIALS ARE TO BE FITTED IN ACCORDANCE WITH MANUFACTURER'S INSTRUCTIONS. CODES OF PRACTICE AND BRITISH STANDARDS.

ALL REFERENCES SHOULD BE READ IN CONJUNCTION WITH THE MOST CURRENT NATIONWIDE DESIGN GUIDES.
© THIS DRAWING IS COPYRIGHT FOUR ARCHITECTURE AND DESIGN.

CLIENT
nationwide

RIPLEY
Branch Transformation Programme

REVISIONS

BRANCH NAME & PREFIX 11 Oxford Street Ripley, DE5 3AG Prefix: 0535			DRAWING TYPE ER PROPOSED GROUND FLOOR GA FRONTAGE WORKS		
SCALE @ A1 1:50	SCALE @ A3 1:100	DATE DRAWN 06/02/2026	STATUS ER	PROPERTY LOCATION CODE RI16	DRAWING REF NO PR.00.01-PL	REV *
DRAWN BY RP	CHECKED BY & DATE -	JOB REF 28006				