The Harris Group Ltd does not accept liability for any deviation to our drawings or specification. This Drawing is copyright and may not be reproduced in whole or part without written authority.

Rev	Date	Description	Drawn	Chk'd
A	11.11.26	Boundaries updated	LBo	BL

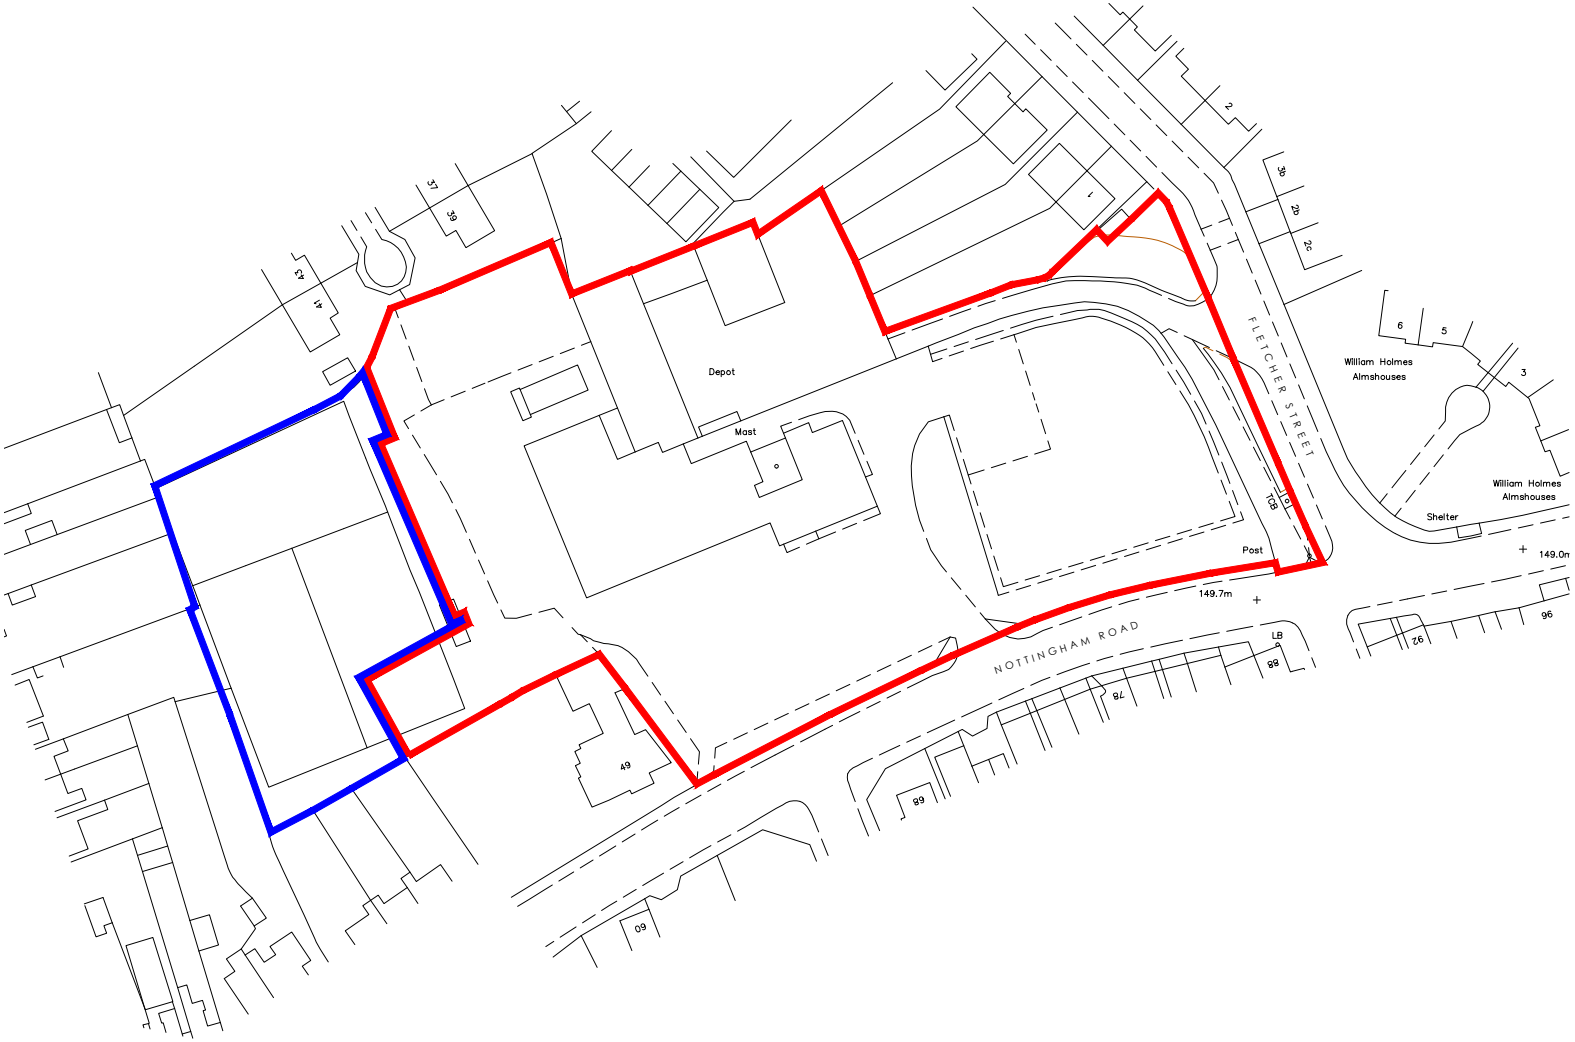

0 12.5 25 62.5 m

Scale 1:1250

THE HARRIS PARTNERSHIP

Architecture
Masterplanning
Interior Design

www.harrispartnership.com

Client

Aldi Stores Ltd.

Project Title

Proposed Development

Nottingham Road
Ripley

Drawing Title

Location Plan

Drawn	Checked	Scale @A4	BIM Status	Date
LBo	BL	1:1250	N/A	11.26

Drawing Status	Rev.	THP Project No
Planning	A	20663

Drawing Reference

20663 THP XX XX DR A 050