The Harris Group Ltd does not accept liability for any deviation to our drawings or specification. This Drawing is copyright and may not be reproduced in whole or part without written authority. Do not Scale from this drawing.

Rev	Date	Description	Drawn	Ch'd
-	-	-	-	-

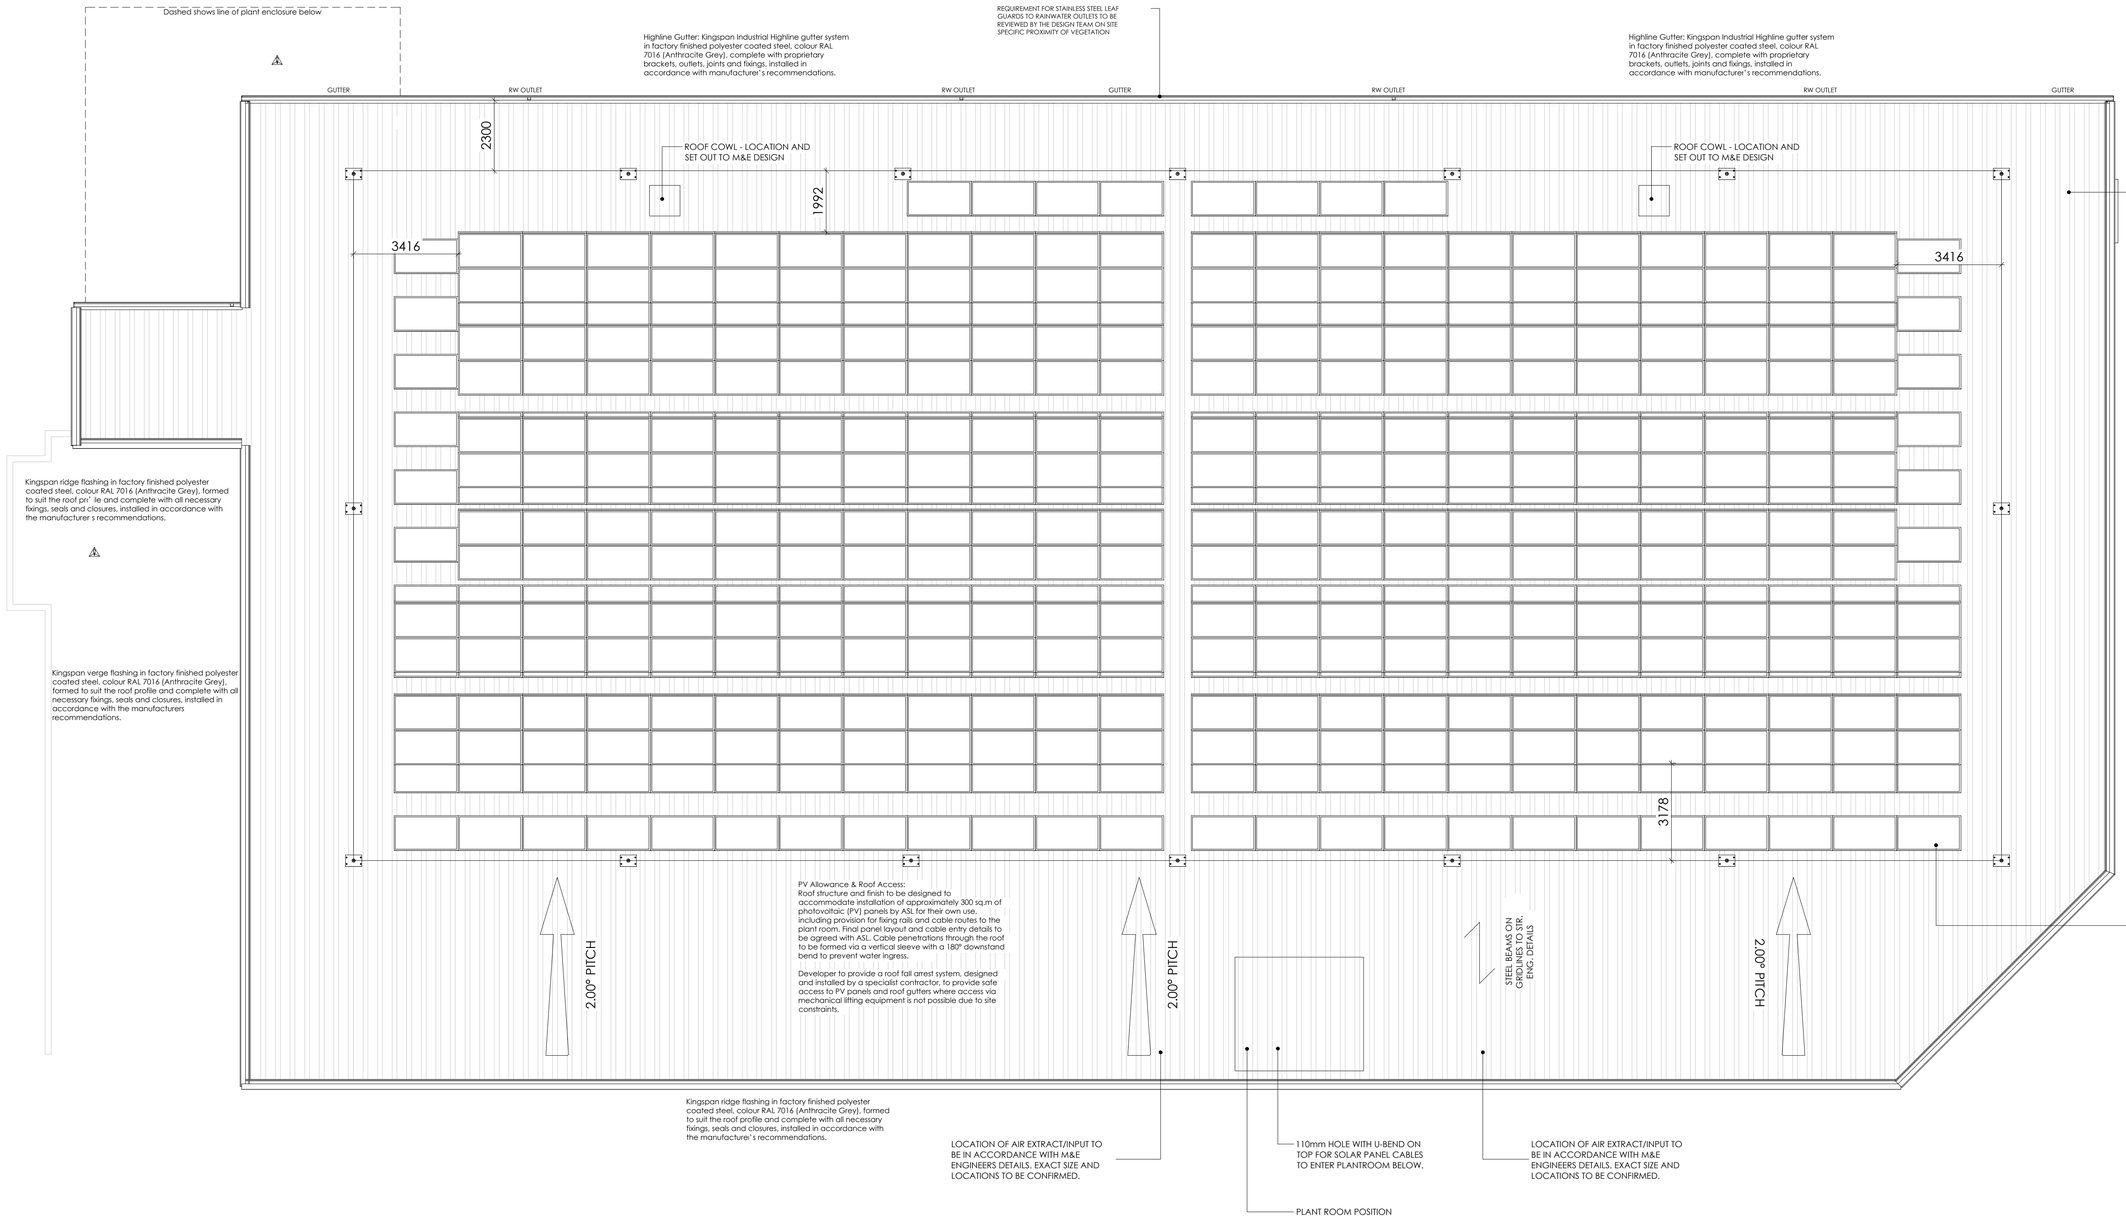

0 1 2 5 m
Scale 1:100

THE HARRIS PARTNERSHIP
Architecture
Masterplanning
Interior Design
www.harrispartnership.com

Client
Aldi Stores Ltd Sawley

Project Title
Proposed Foodstore

Nottingham Road
Ripley

Drawing Title
Proposed Roof Layout

Drawn	Checked	Scale @A1	BIM Status	Date
BGL	BL	1:100	Status	06.26

Drawing Status	Rev.	THP Project No
Planning	-	20663

Drawing Reference
20663 THP XX XX DR A 1003