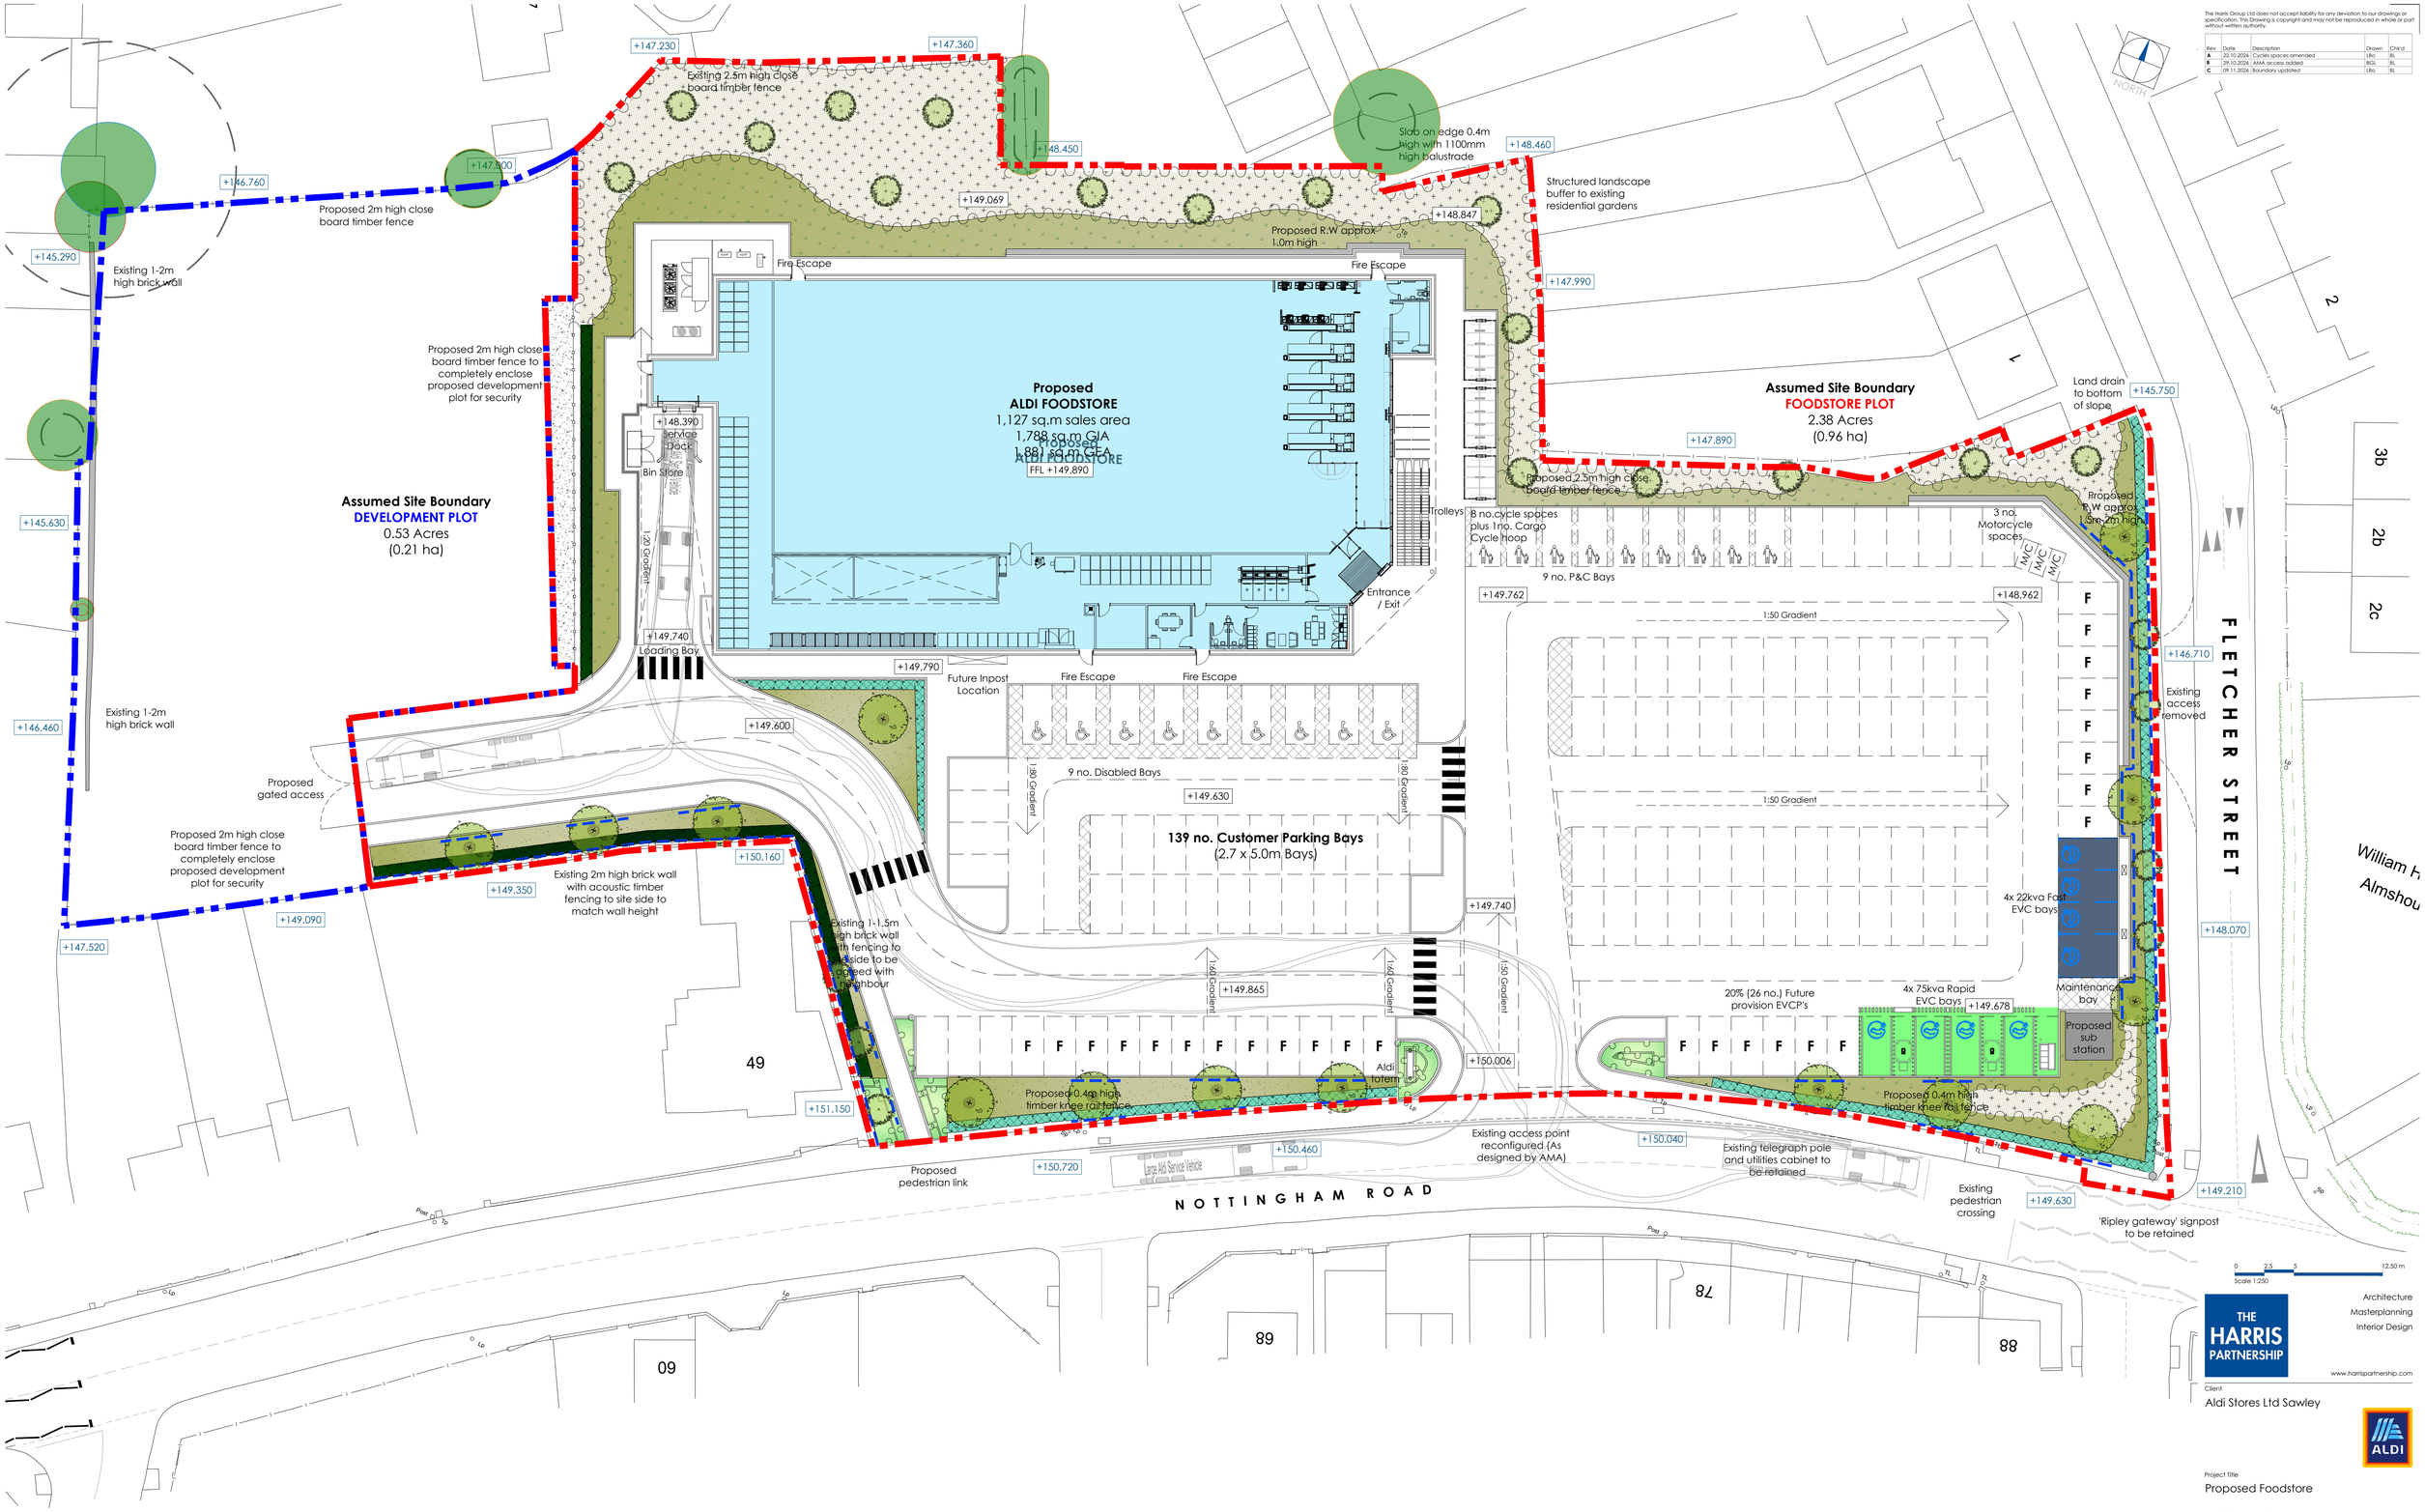

The Harris Group Ltd does not accept liability for any deviation to our drawings or specification. This Drawing is copyright and may not be reproduced in whole or part without written authority.

Rev	Date	Description	Drawn	Chk'd
A	22.10.2026	Cycles spaces amended	LBo	BL
B	29.10.2026	AMA access added	BGL	BL
C	09.11.2026	Boundary updated	LBo	BL

Scale 1:250 (0, 2.5, 5, 12.50 m)

THE HARRIS PARTNERSHIP

Architecture
Masterplanning
Interior Design

www.harrispartnership.com

Client
Aldi Stores Ltd Sawley

ALDI

Project Title
Proposed Foodstore

Nottingham Road
Ripley

Drawing Title
Proposed Site Layout

Drawn	Checked	Scale @A1	BIM Status	Date
BGL	BL	1:250	Status	06.26

Drawing Status	Rev.	THP Project No
Planning	C	20663

Drawing Reference
20663 THP XX XX DR A 1000

Key:
- Category B Tree
- Category C Tree
- Category U Tree
- Root Protection Area

KEY

+00.000	Existing Levels
+00.000	Indicative proposed levels

ALL LEVELS SHOWN INDICATIVELY AND SUBJECT TO ENGINEER DETAILS AND DESIGN