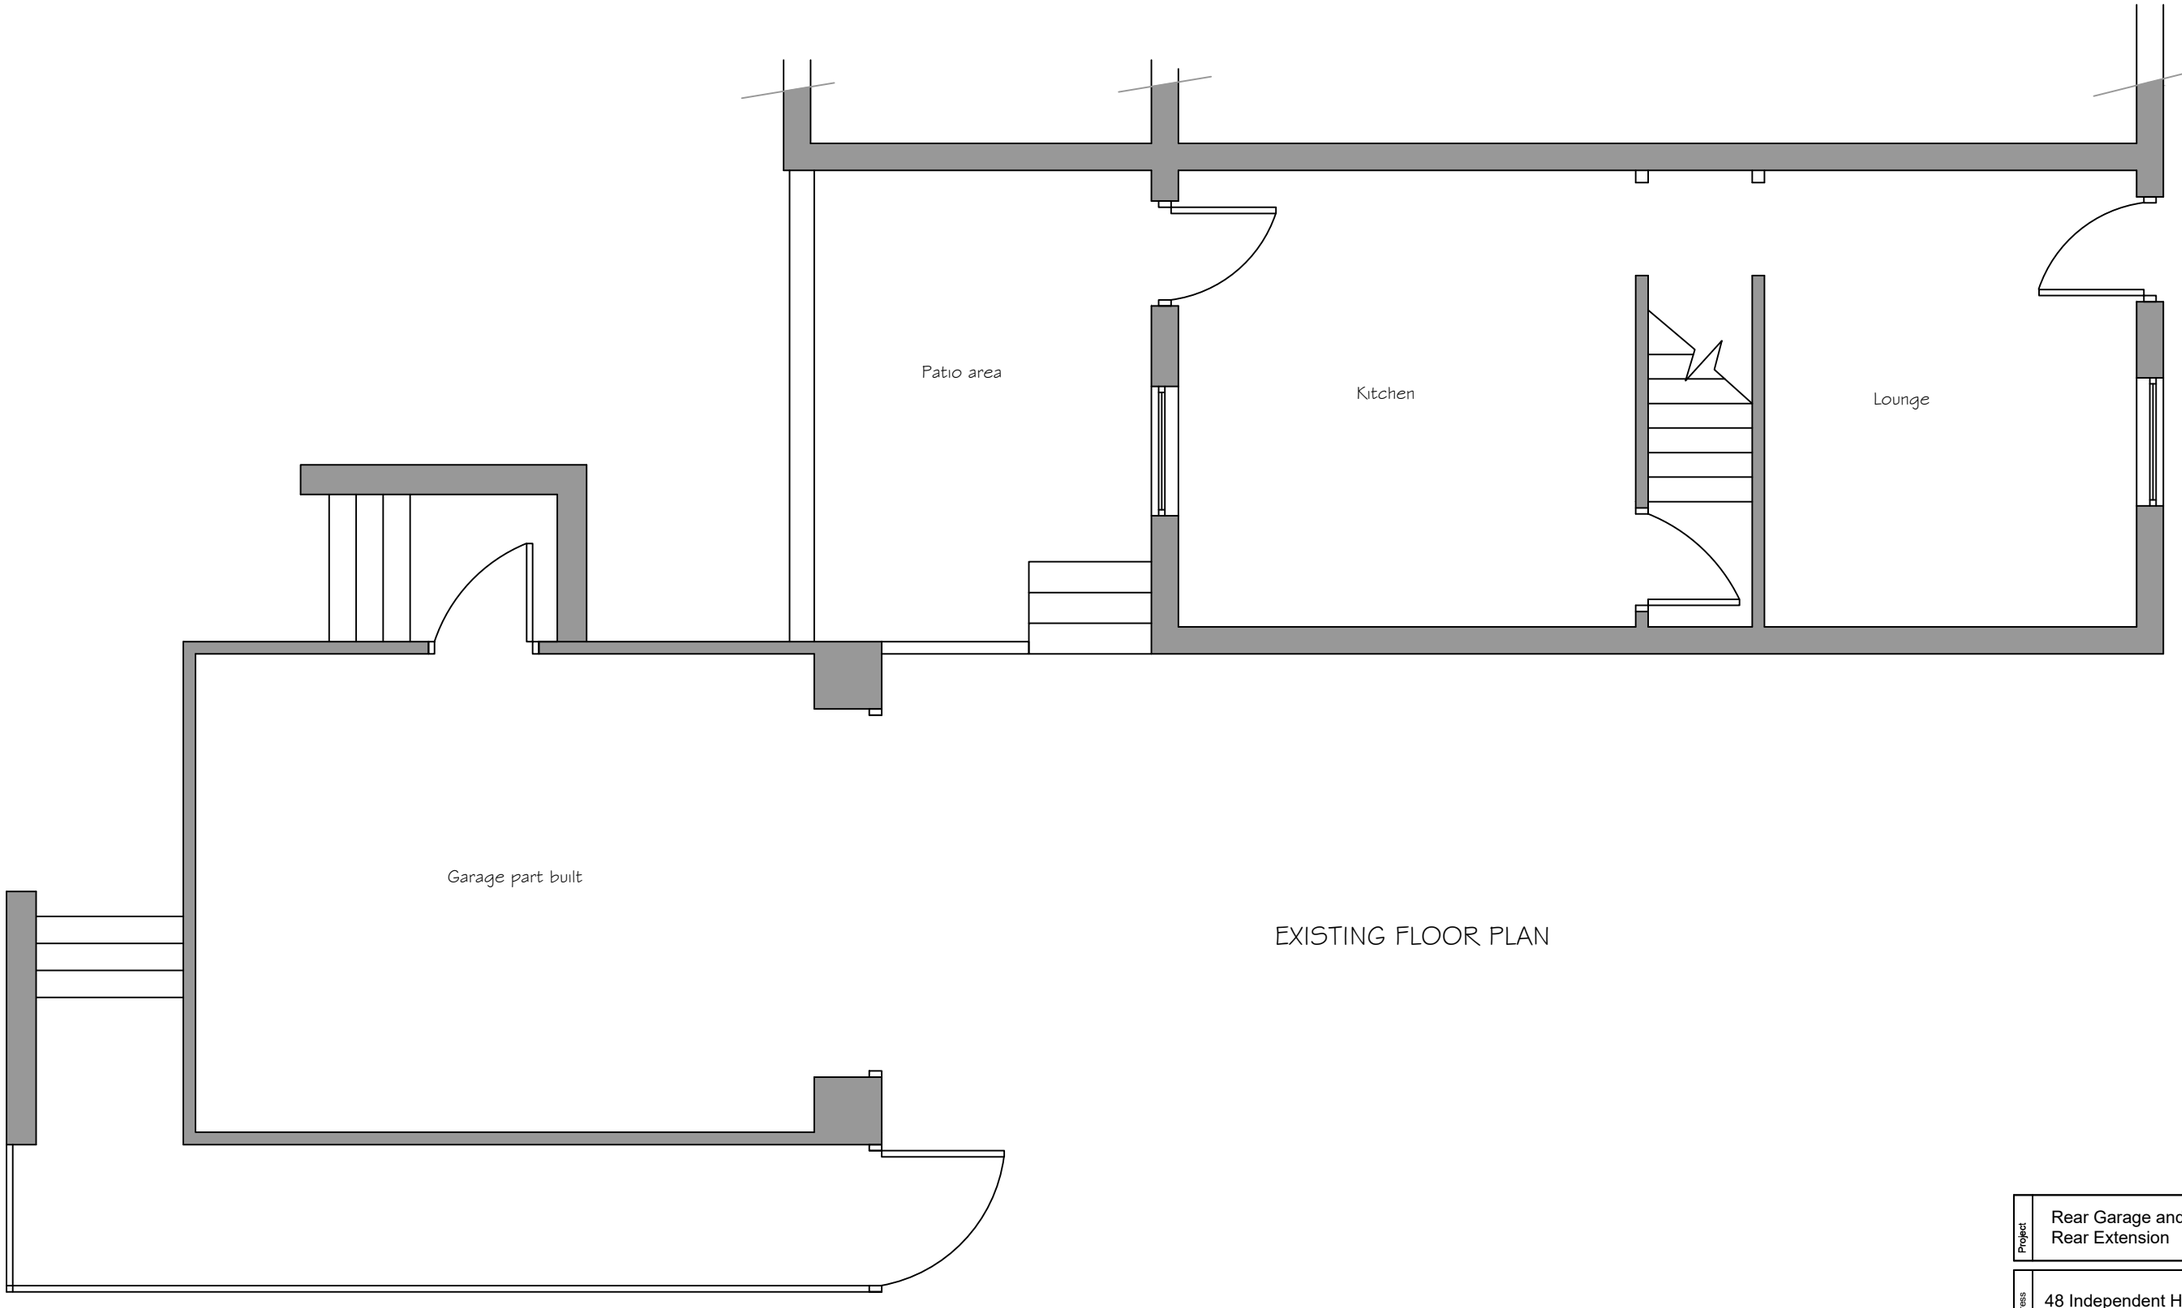

EXISTING FLOOR PLAN

Project	Rear Garage and Single Storey Rear Extension
Address	48 Independent Hill Alfreton Derbyshire
Title	Existing Plan
Dwg No.	02
Date	October 2025
Scale	1 to 50 at A3
REV	