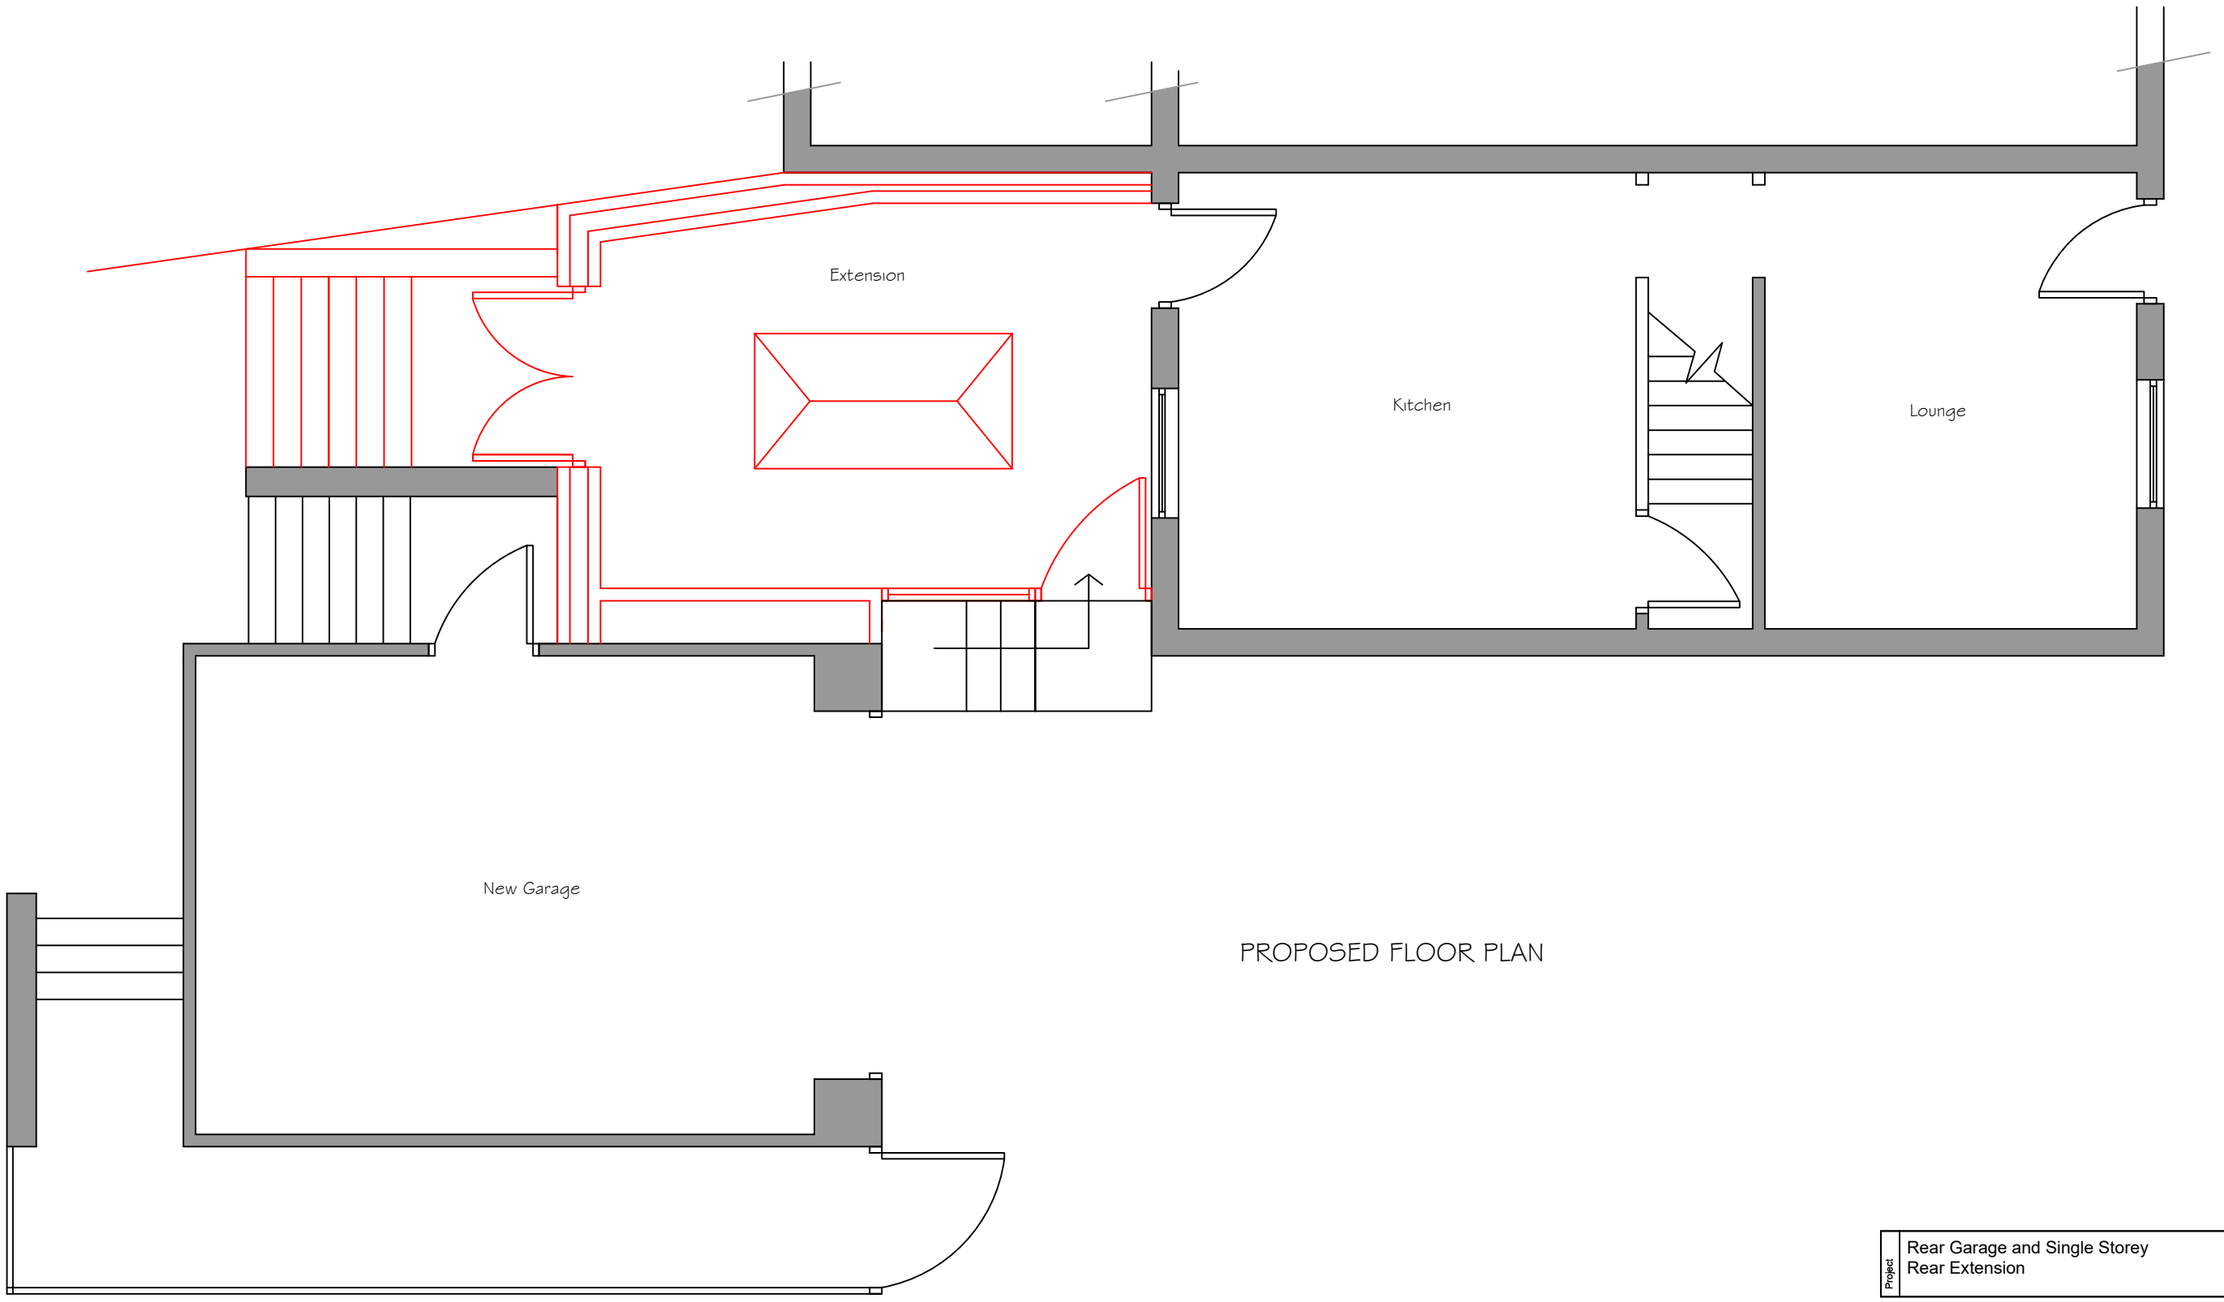

PROPOSED FLOOR PLAN

Project	Rear Garage and Single Storey Rear Extension
Address	48 Independent Hill Alfreton Derbyshire
Title	Proposed Plan
Dwg No.	03
Date	October 2025
Scale	1 to 50 at A3
REV	