BARRINGTON CLOSE, KIRK LANGLEY, DERBY DE6 4NB

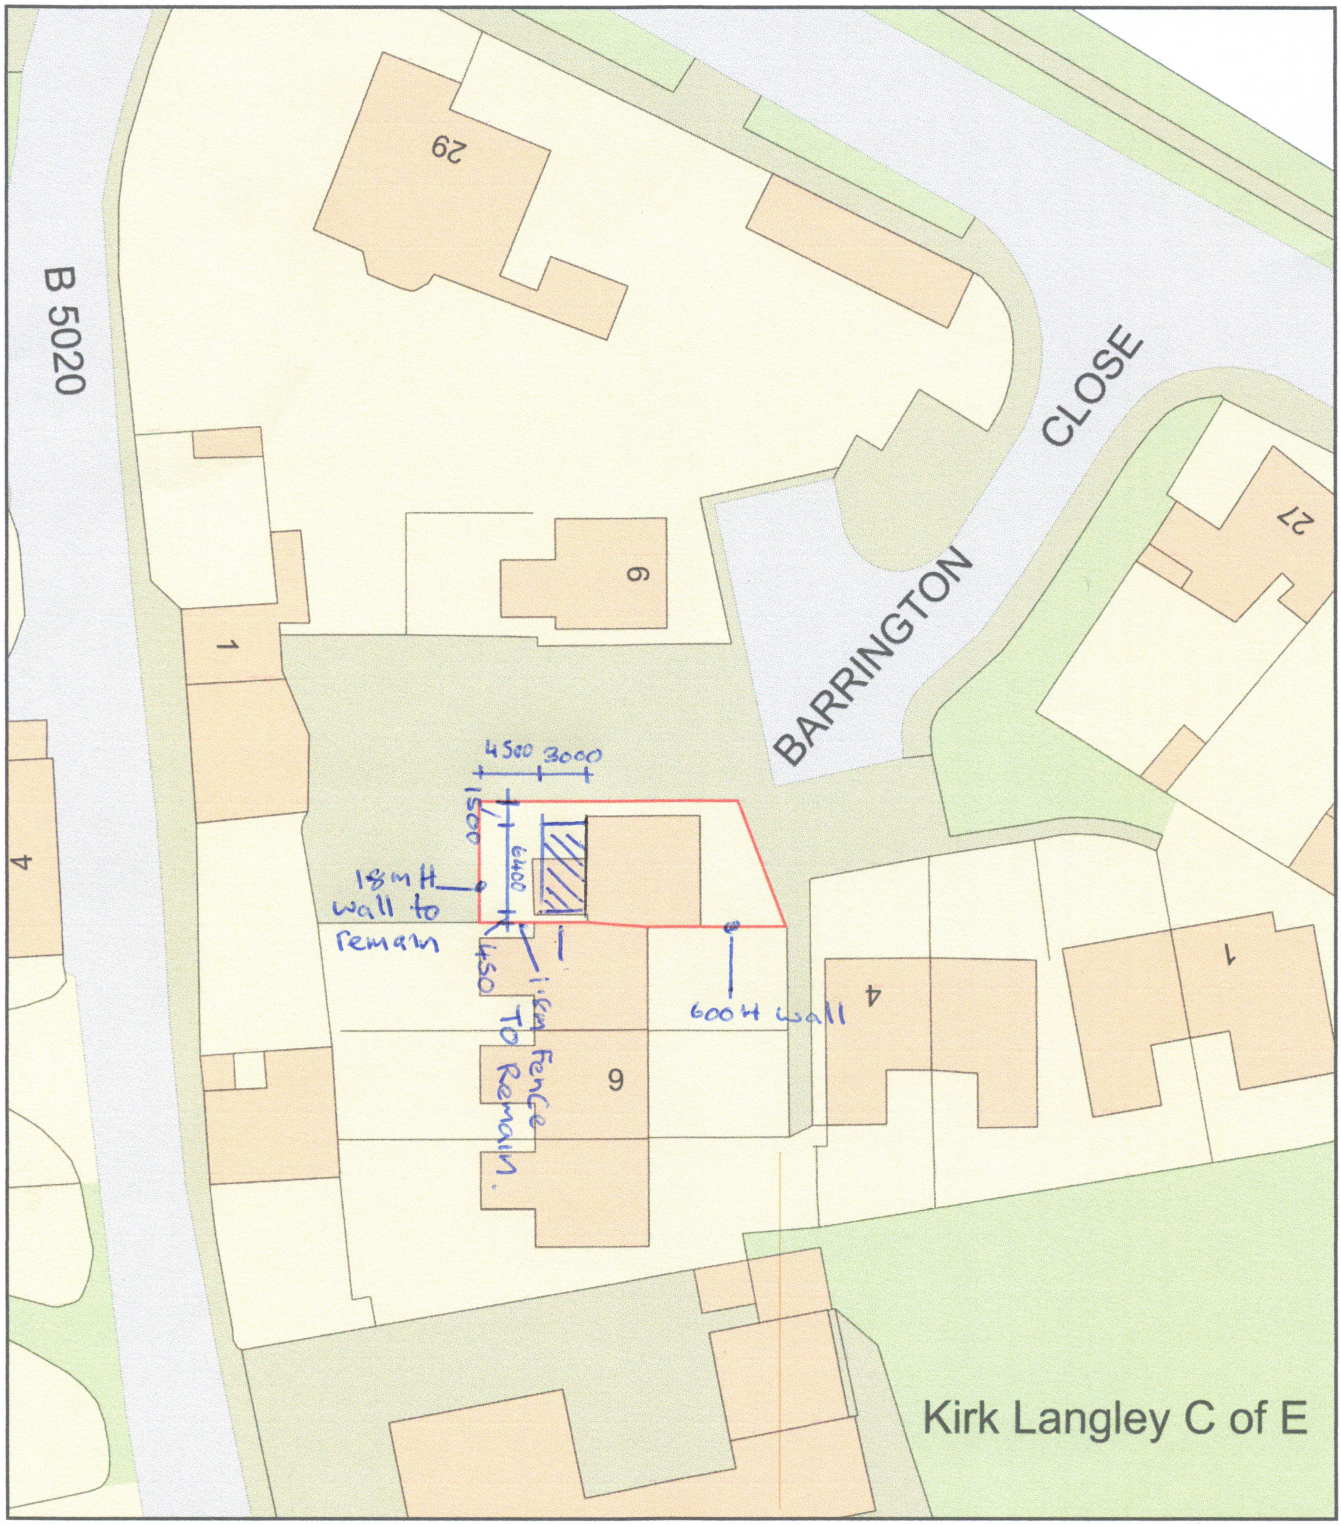

0 20
Metres

N

ReQuestaPlan

Plan Produced for: Mr & Mrs Losh

Date Produced: 20 Nov 2026

Plan Reference Number: TQRQM26324121307086

Scale: 1:500 @ A4

© Crown copyright and database rights 2025 OS 100042766