ALL DIMENSIONS TO BE CHECKED ON SITE.
DO NOT SCALE FROM THIS DRAWING, WORK TO FIGURED DIMENSIONS ONLY.
ANY OMISSIONS OR DISCREPANCIES SHALL BE REPORTED TO TVW

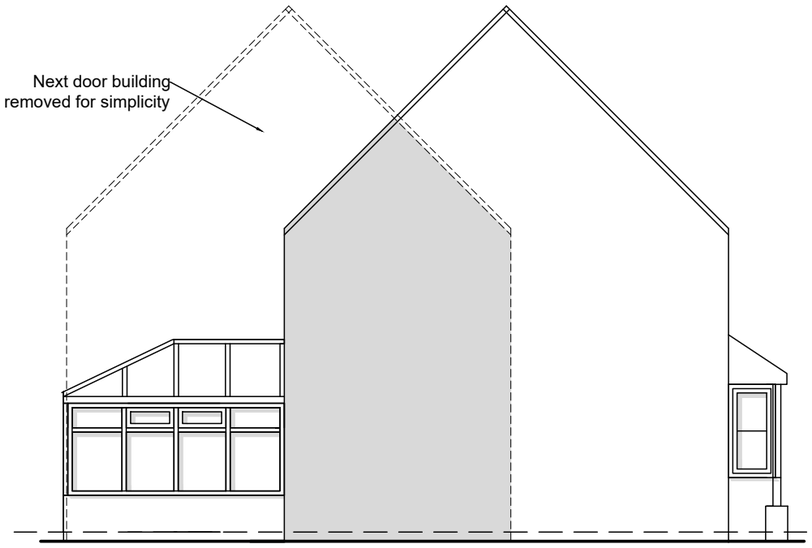

EXISTING LEFT ELEVATION



EXISTING FRONT ELEVATION



EXISTING RIGHT ELEVATION



EXISTING REAR ELEVATION

Scale 1:100

0 1 2 3 4 5 10

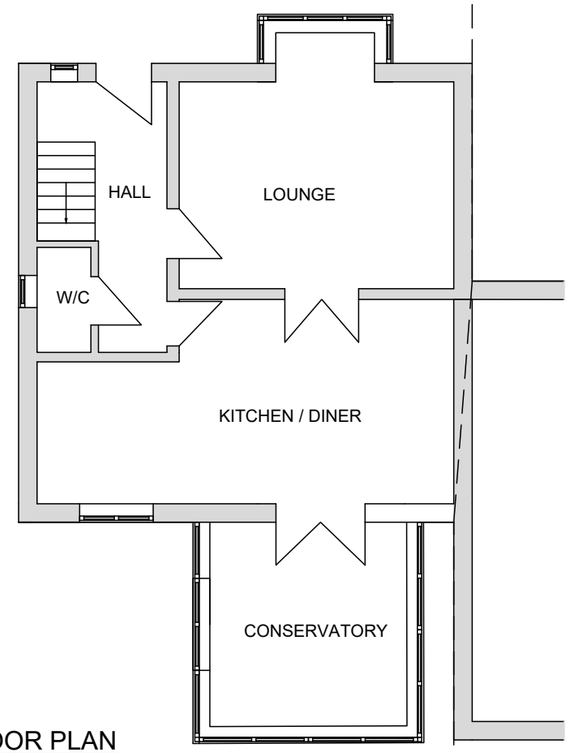

EXISTING FLOOR PLAN

SUBJECT
MR & MRS LOSH
8 BARRINGTON CLOSE,,
KIRK LANGLEY,
DERBY DE6 4NB

DRAWING TITLE
EXISTING ELEVATIONS
& FLOOR PLAN
SCALE
1:100@A3

DATE
19.11.26

Document Number
A01 A

PLANNING PERMISSION
PERMISSION SOUGHT FOR SINGLE STOREY REAR EXTENSION