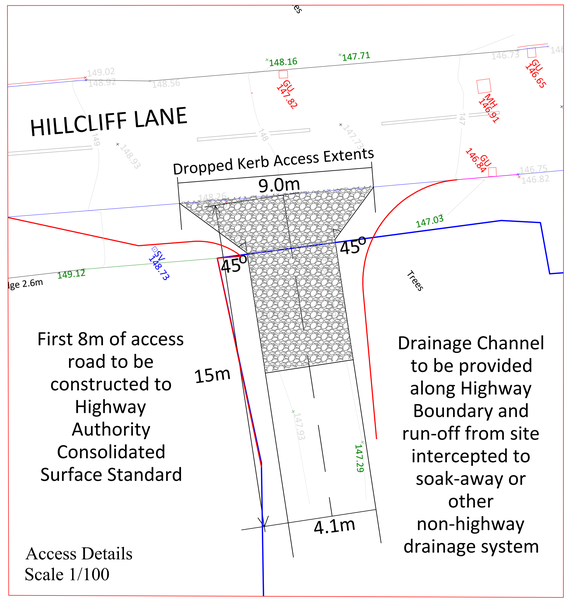

Visibility Splays Totally Within Highway Verge Or Site

Existing Landscaping Within Visibility Splay to be replaced 1m behind Visibility Splay (to allow for future growth) or kept below 600mm height (to give factor of safety with 1.05m above ground Visibility Splay)

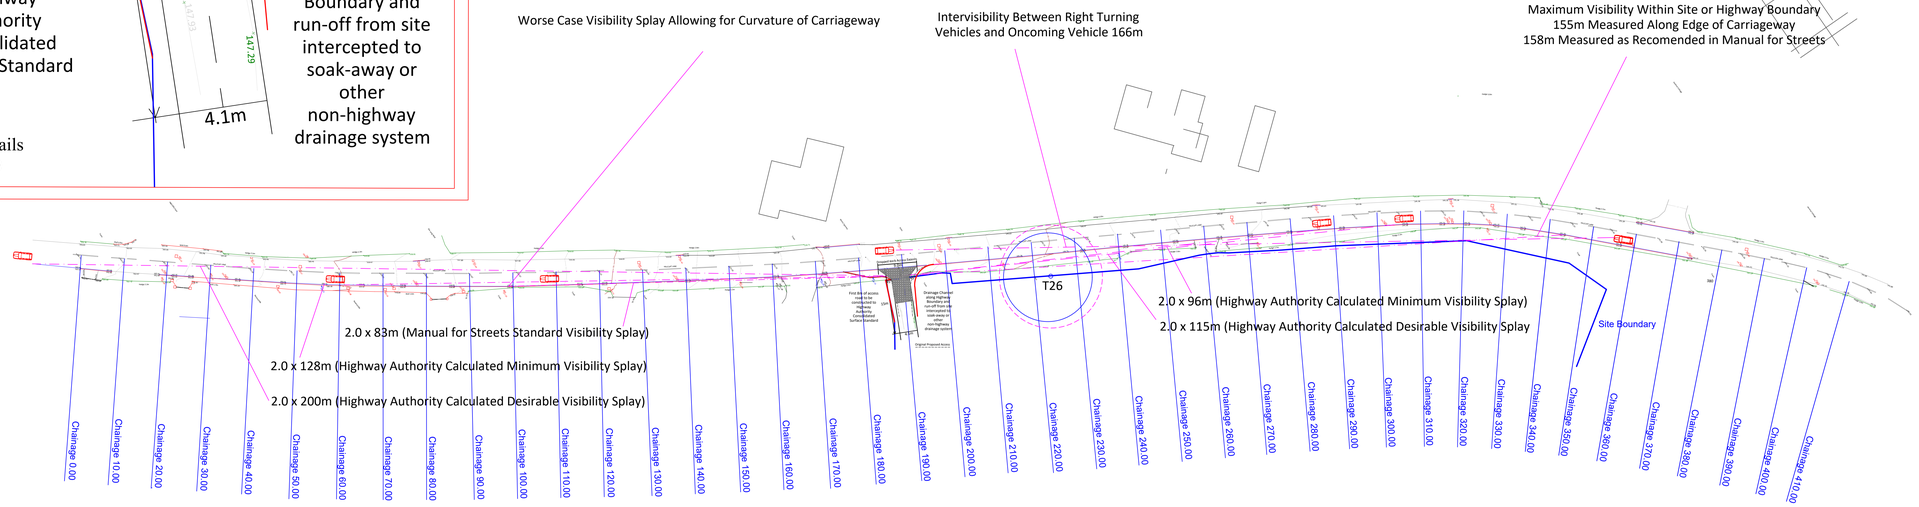

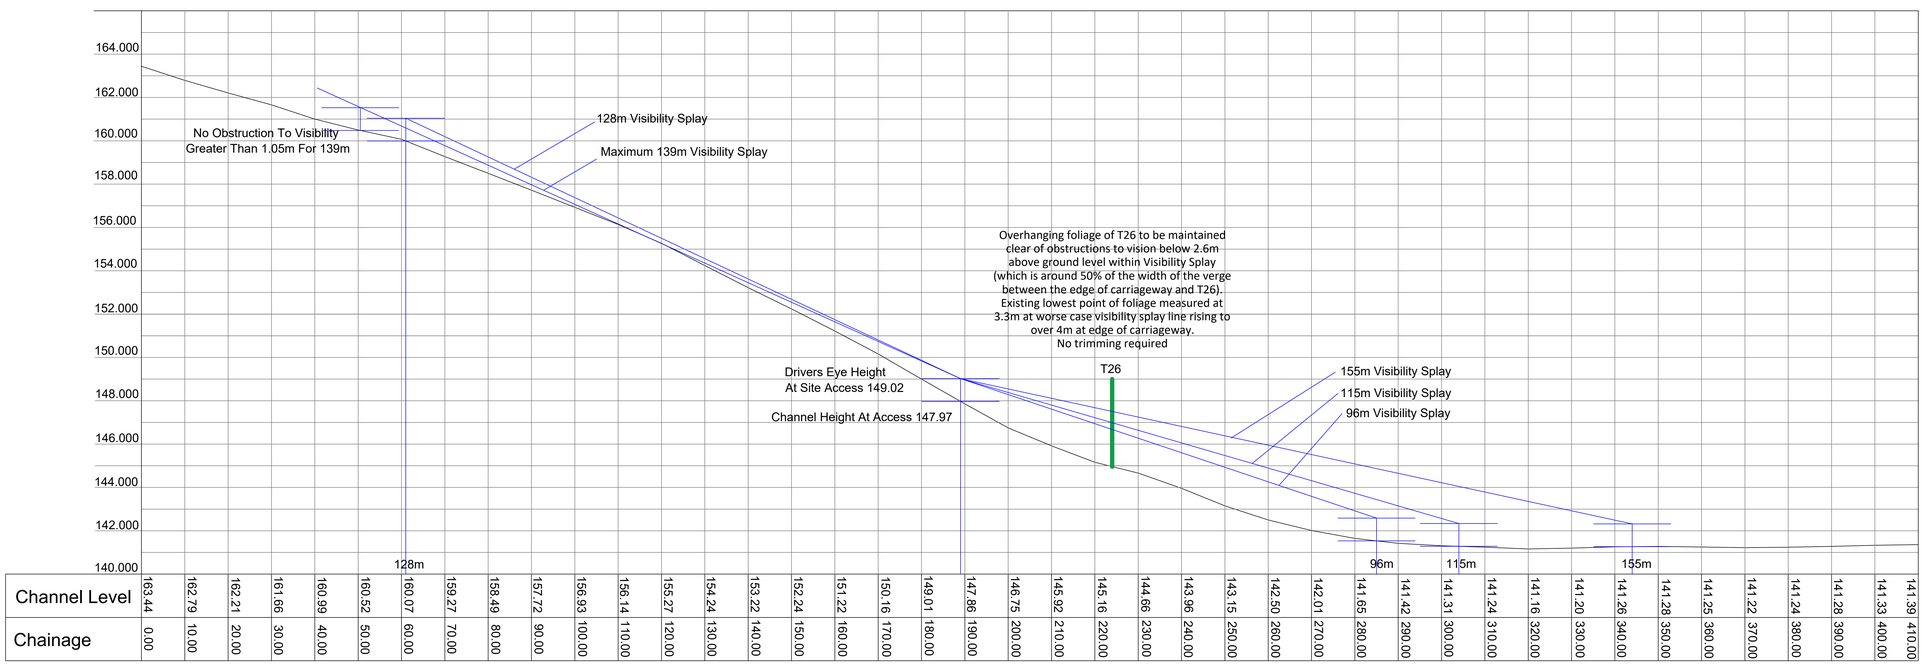

No.	Revision/Issue	Date
B	Access Detail Added	Nov 26
A	Access Detail Added	Oct 26

CTS Traffic and Transportation Ltd
Snapes Printwork's.
9 - 11 Bolton's Court
Preston
PR1 3TY

Mr Adam Vahed

Land at Meadow Croft
Hillcliff Lane.
Belper
Access and Visibility Arrangements

Job No: 63943	Drawn By J.L.
Date Sep 2026	Checked By J.L.
Scale 1 / 500 @ A0	Drawing No 63943 / 02 / B