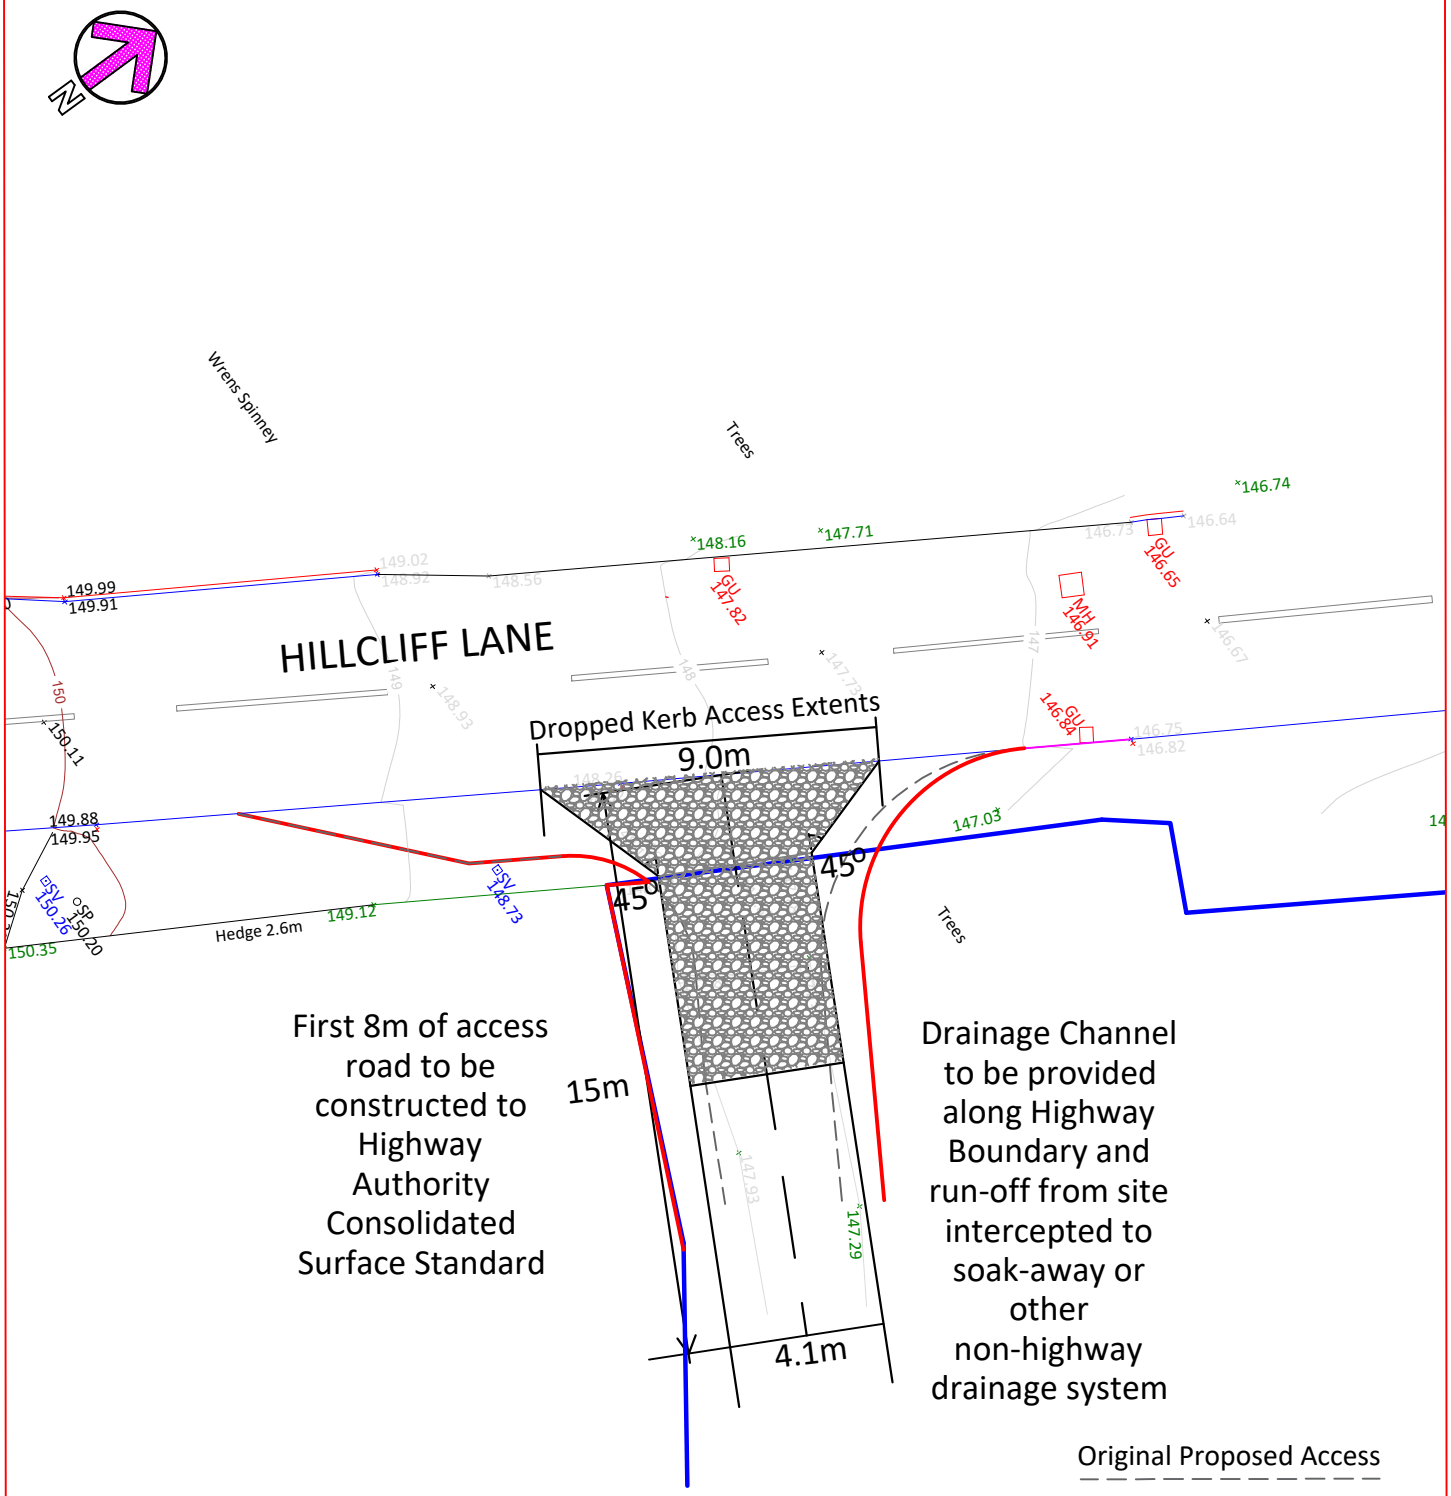

CTS Traffic and Transportation Ltd Snapes Printwork's. 9 - 11 Bolton's Court Preston PR1 3TY	Mr Adam Vahed	Land at Meadow Croft Hillcliff Lane. Belper Access Details

No.	Revision	Date
A	Notes Added	Nov 26

Job No: 63943	Drawn By J.L.
Date Oct 2026	Checked By J.L.
Scale 1 / 200 @ A4	Drawing No 63943 / 01 / A