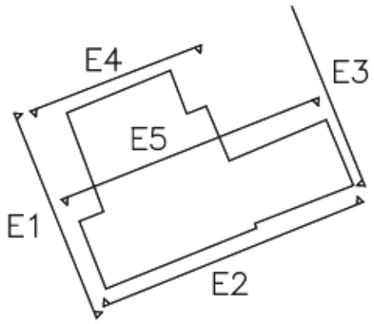

scale 1:100

0 1 2 3 4 5m

A3

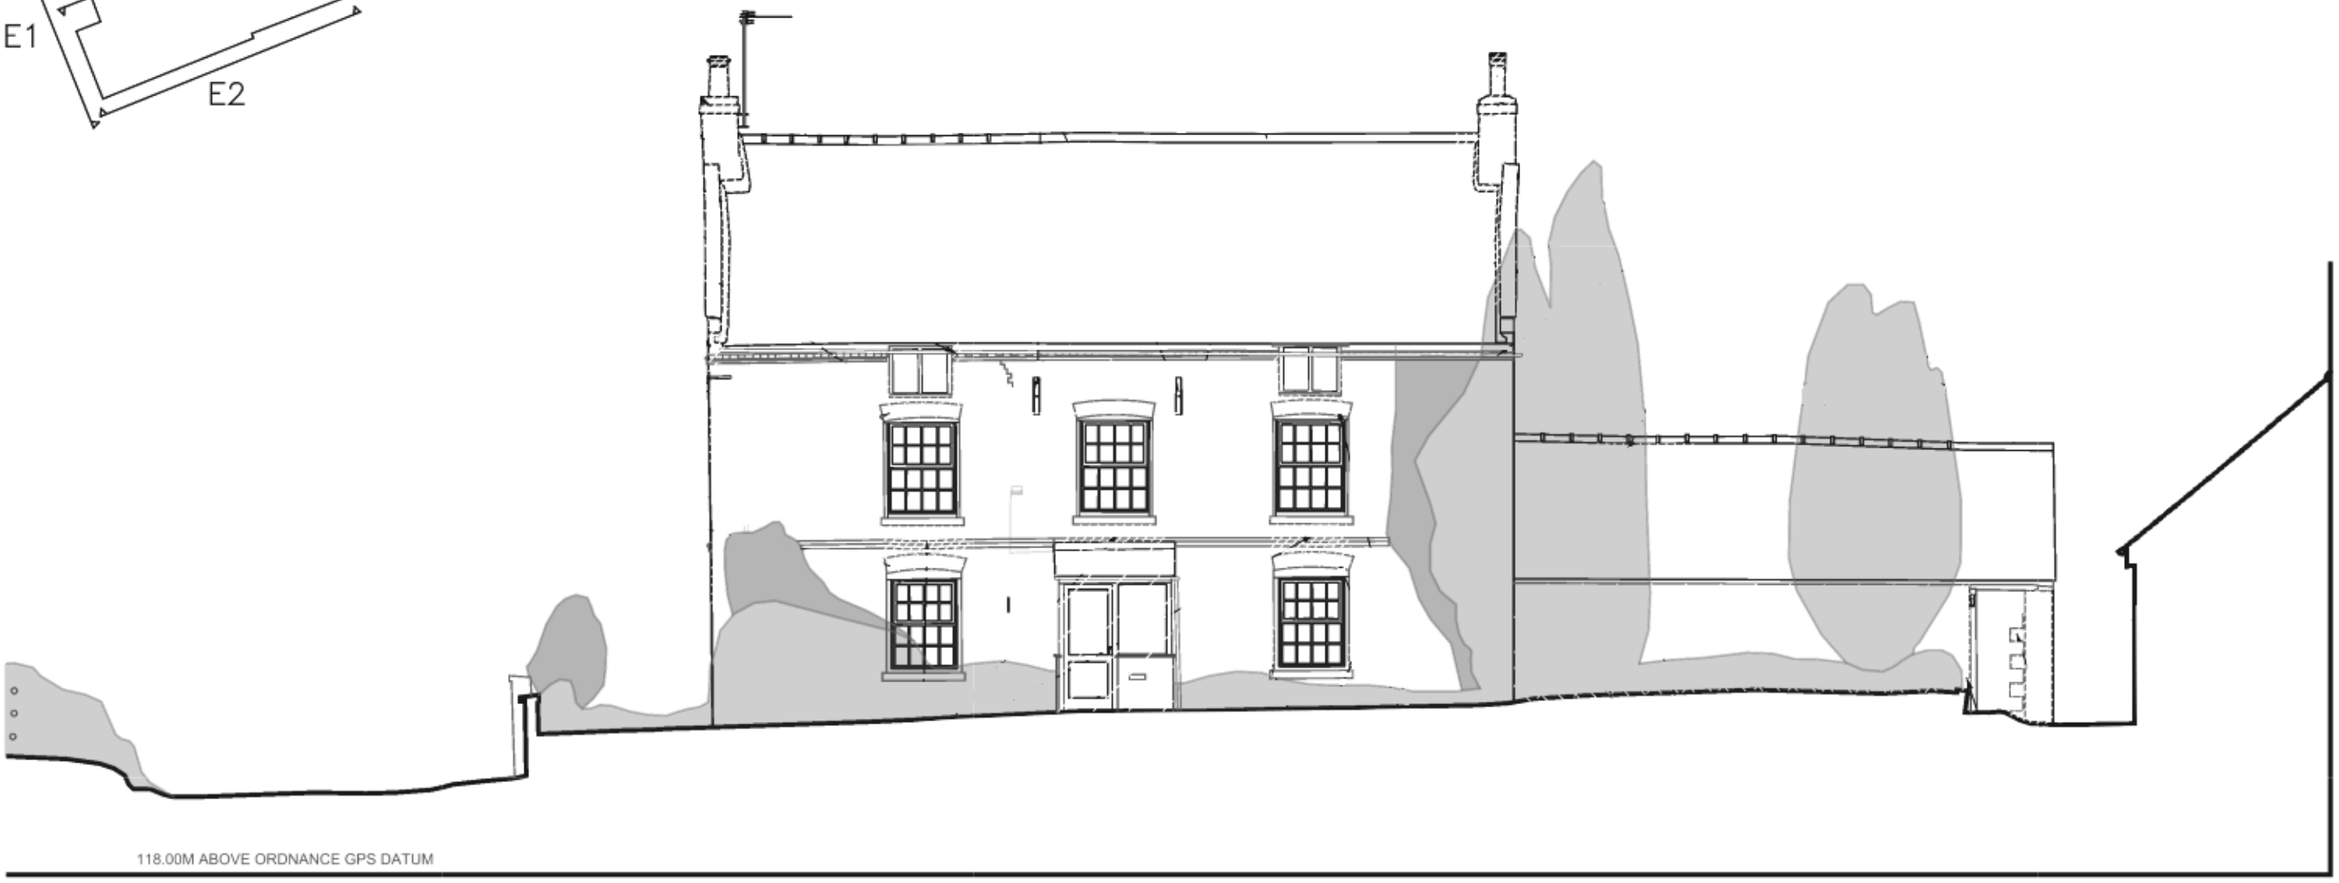

ELEVATION 2

Do not scale from drawing.
Dimensions are to be checked onsite.

Revision	Date	Note	initial
--	--.--.----	--	--

Hall Farm - Kirk Langley

Revised Proposal - 14/01/2022

© Drawing & Design Copyright