Fence details

(Fence around perimeter of manège)

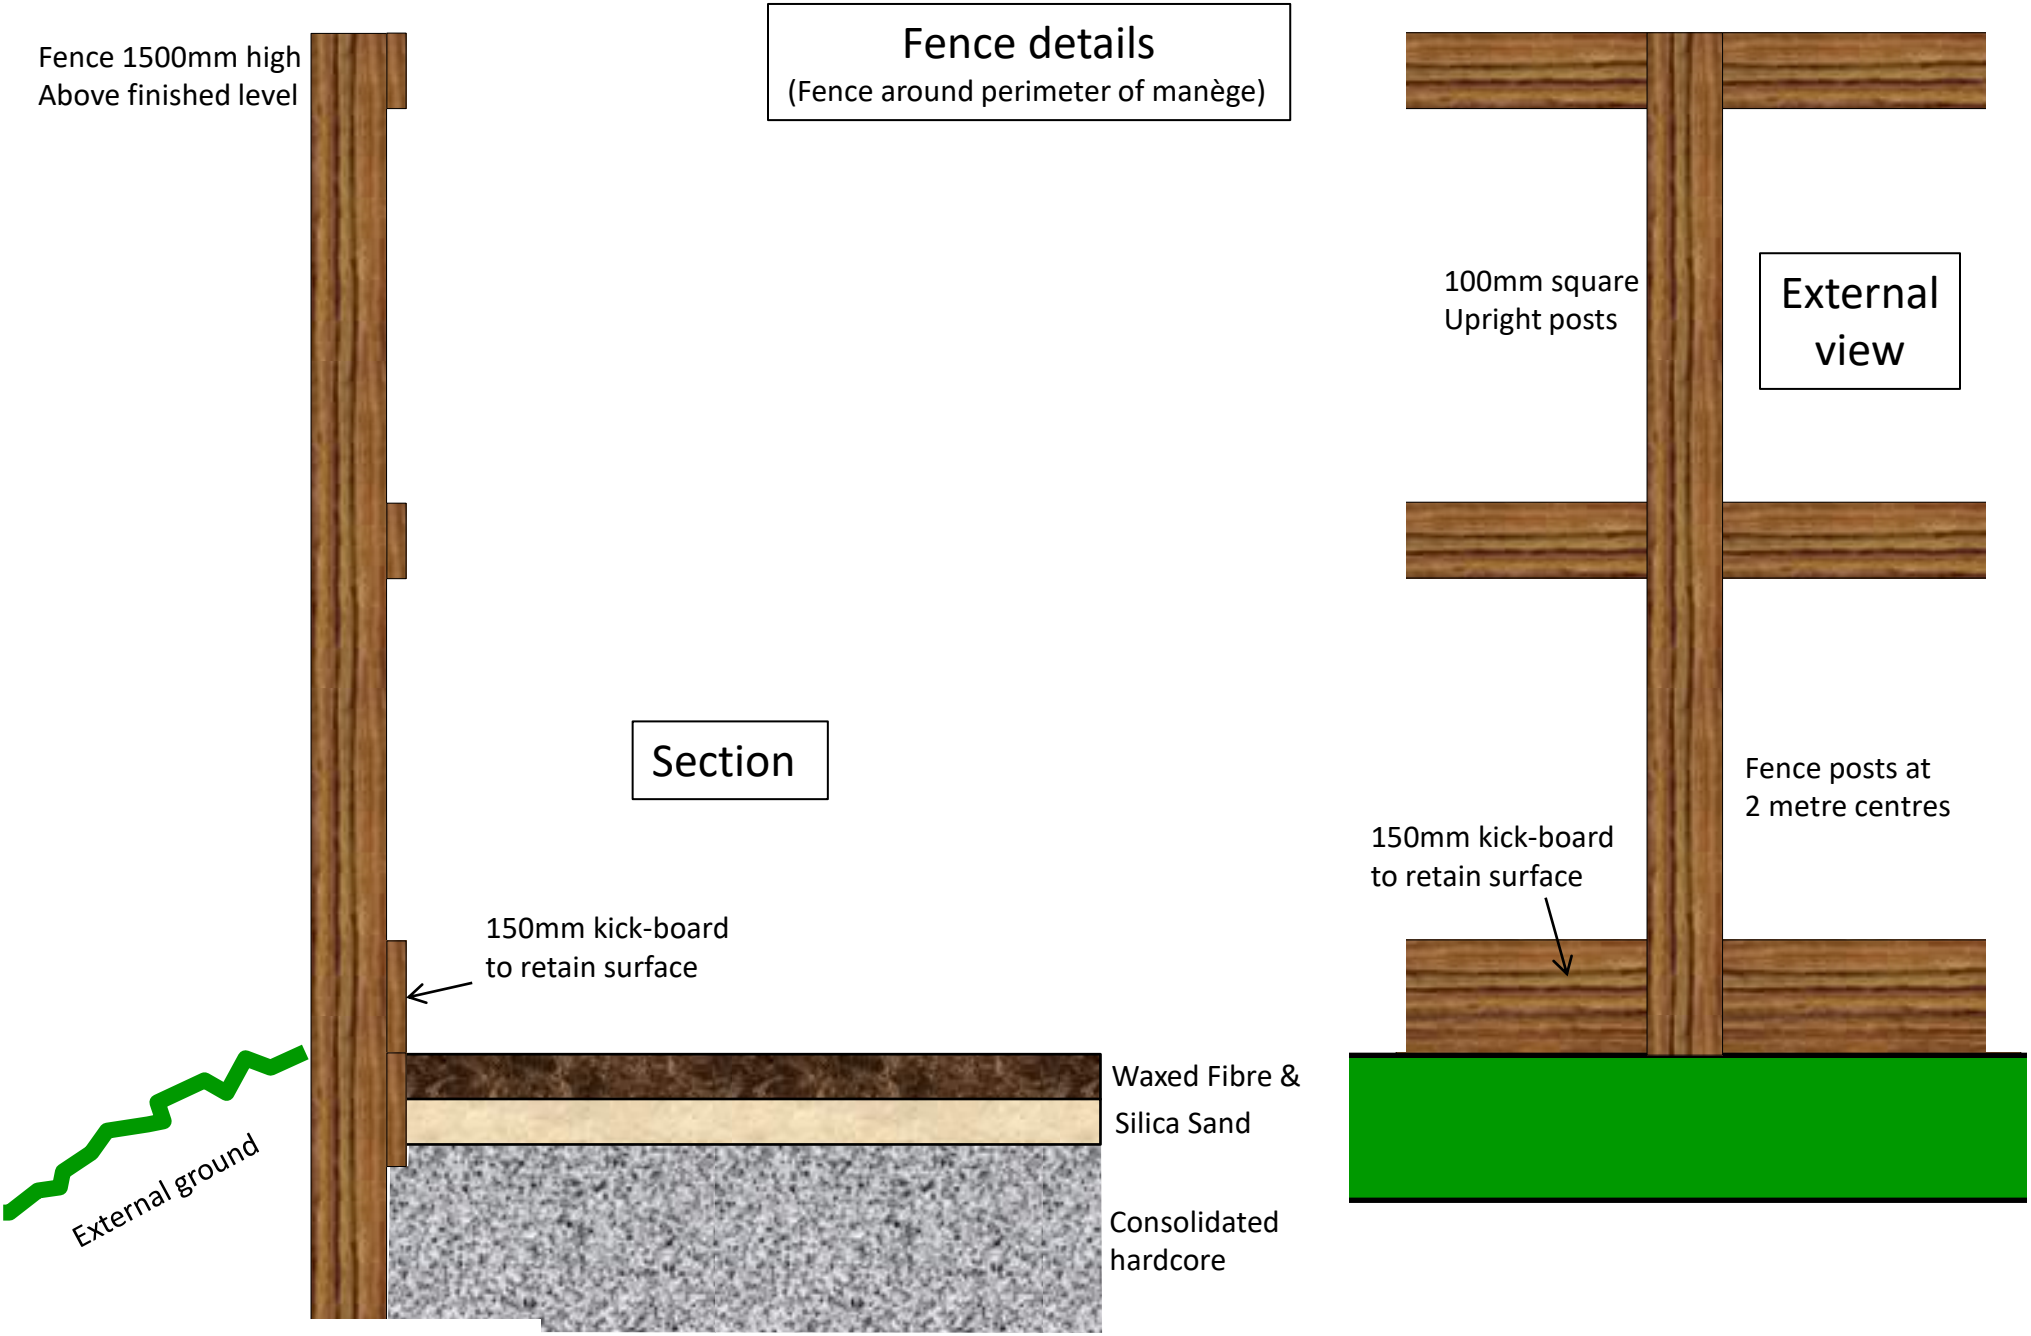

Scale: 1:10 @A4