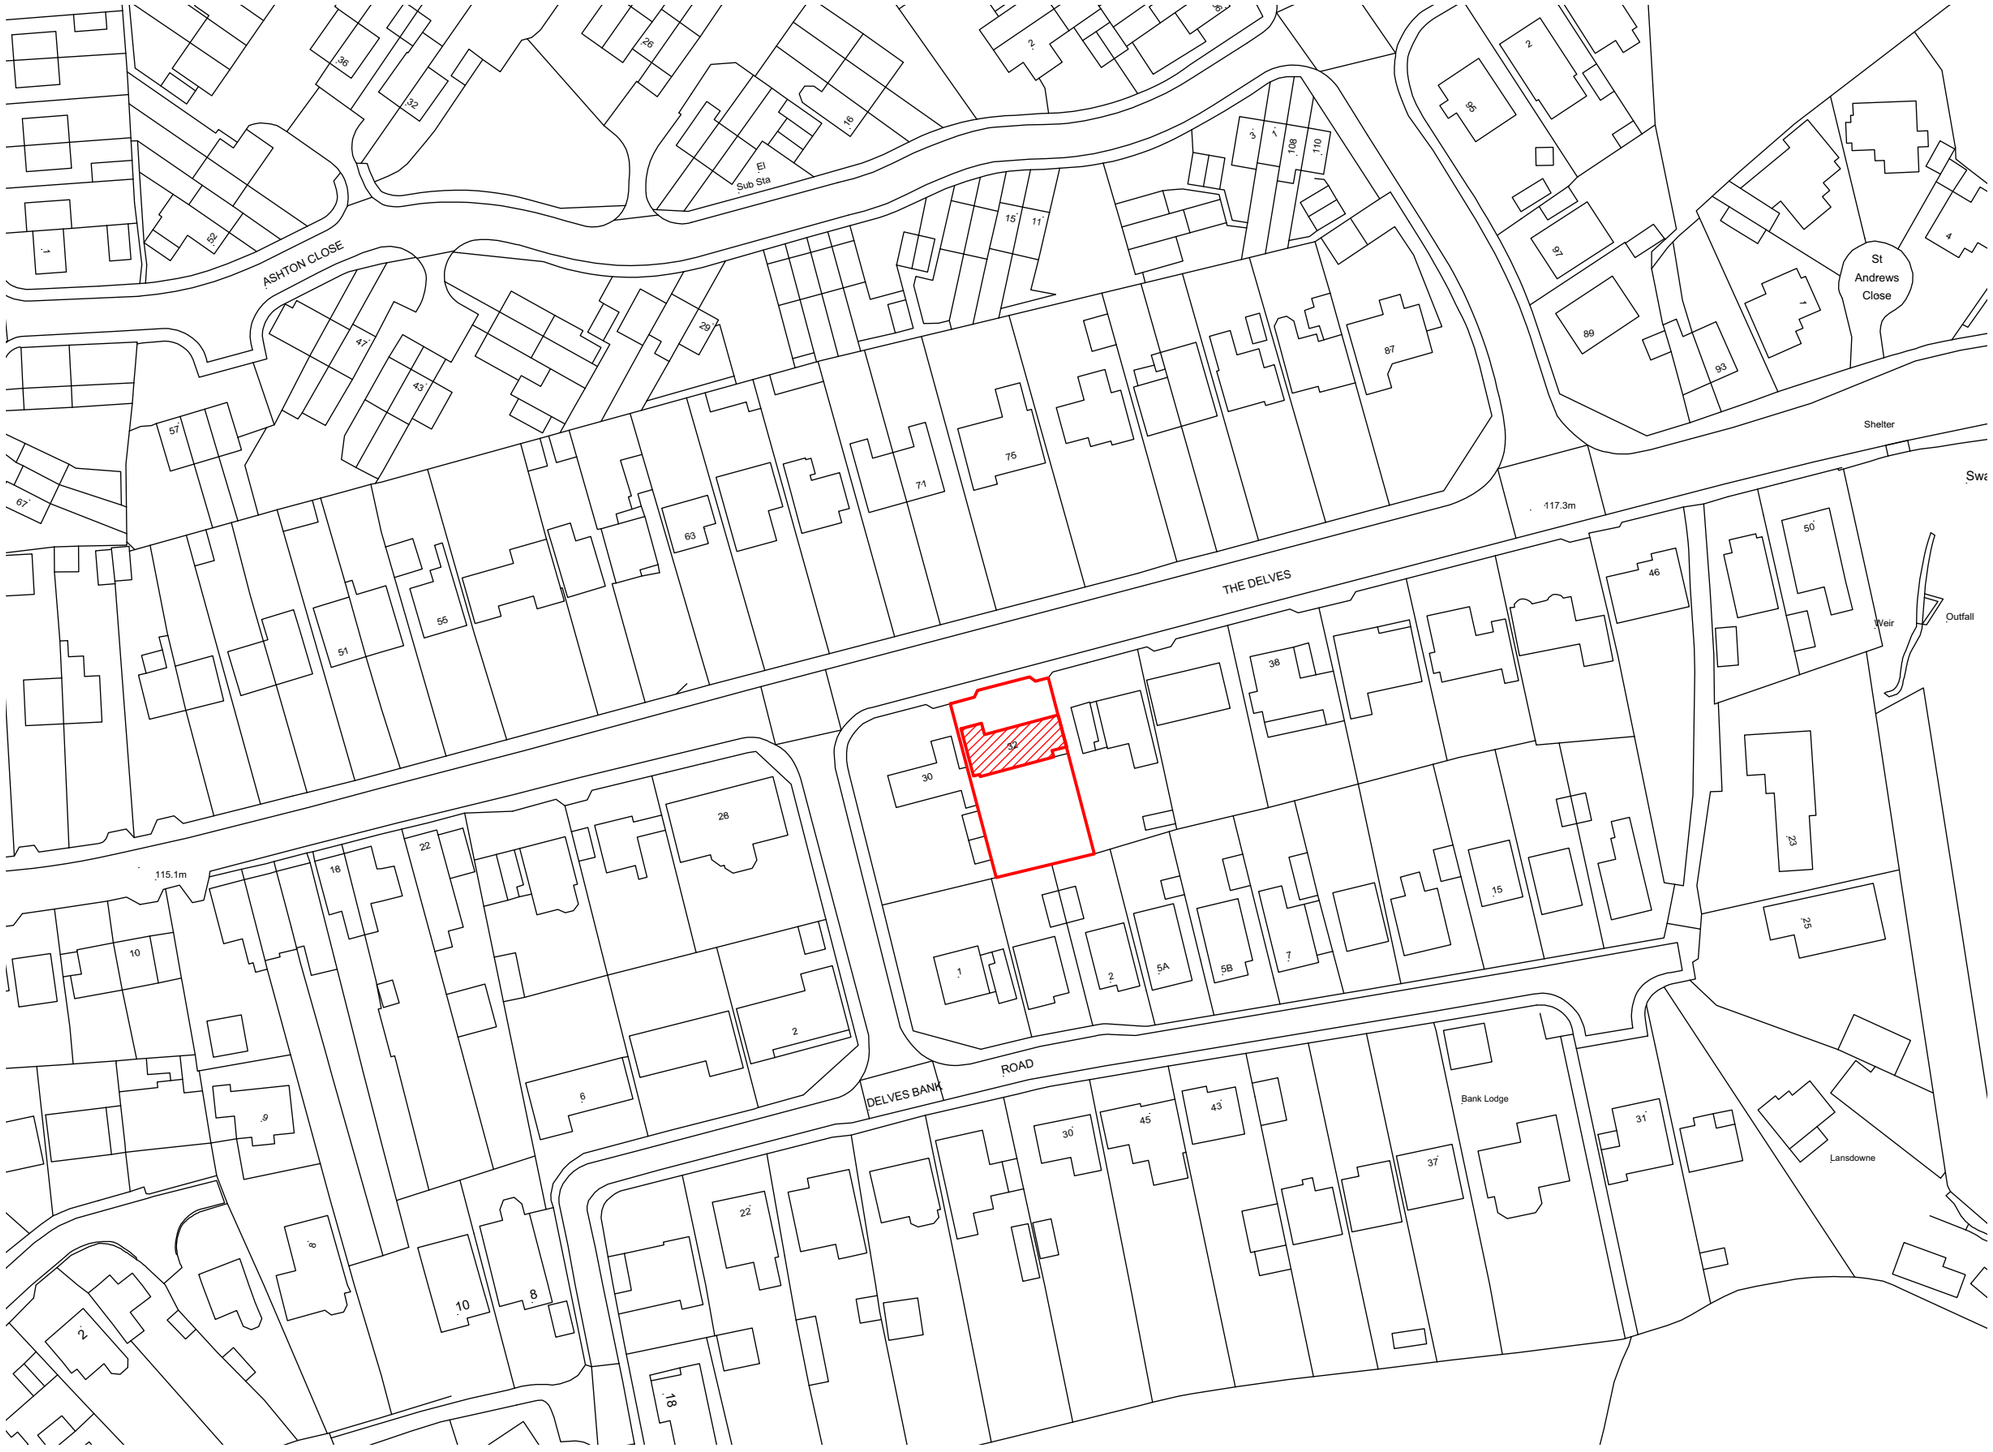

©Crown Copyright and database rights 2020 OS Licence no. 100019980

title	SITE LOCATION PLAN
project	PROPOSED ADDITION TO 32 THE DELVES, SWANWICK, ALFRETON, DE55 1AR
scale	1:1000 @A3
date	SEPT 2020
dwg no.	1001

N

writen dimensions should be taken in preference to scaled dimensions. All dimensions are to structure and do not include linings.



©Crown Copyright and database rights 2020 OS Licence no. 100019980

title	SITE PLAN
project	PROPOSED ADDITION TO 32 THE DELVES, SWANWICK, ALFRETON, DE55 1AR
scale	1:500 @A3
date	SEPT 2020
dwg no.	1002

N

writen dimensions should be taken in preference to scaled dimensions. All dimensions are to structure and do not include linings.

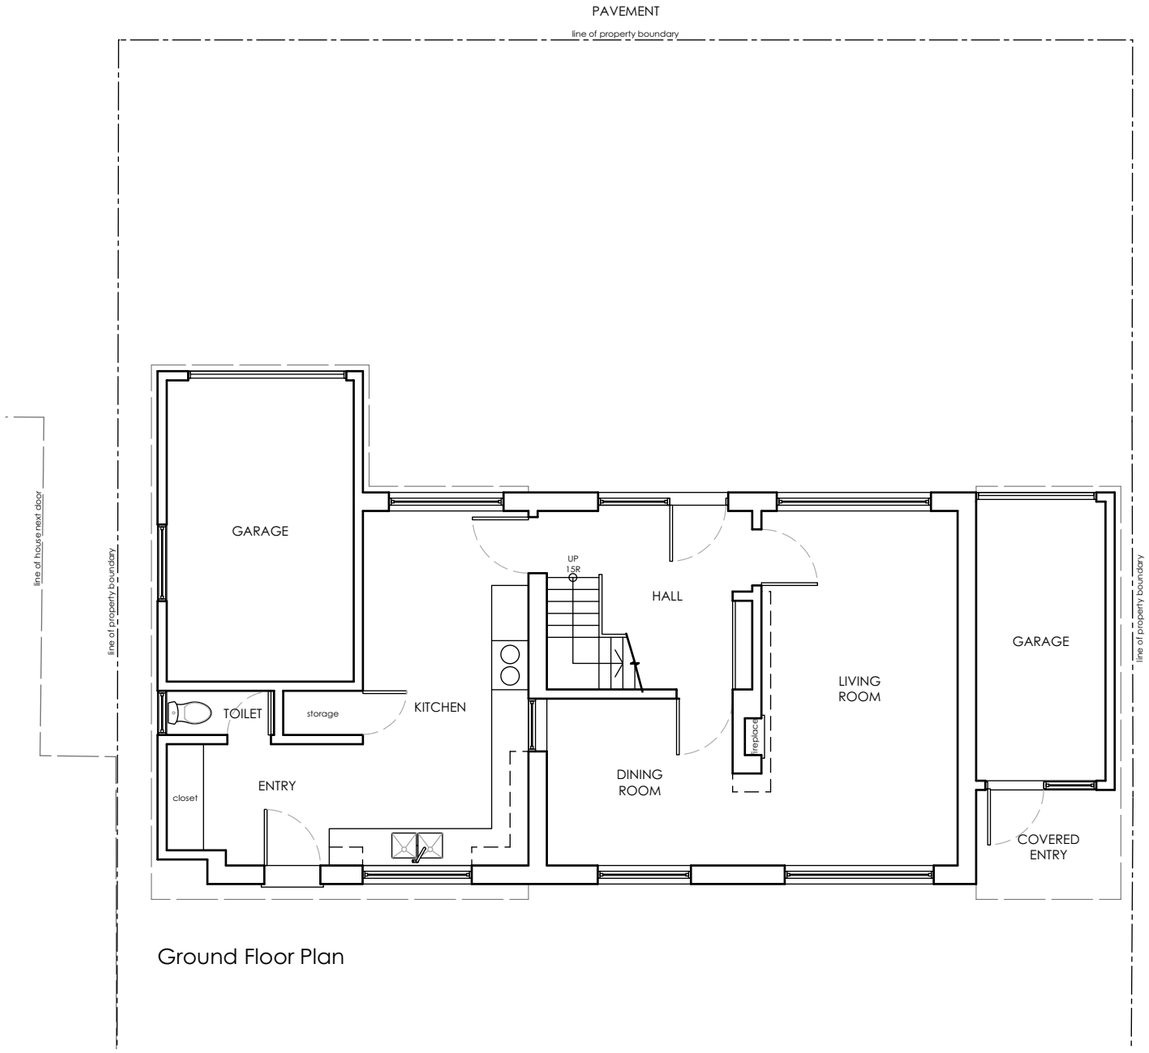

Ground Floor Plan

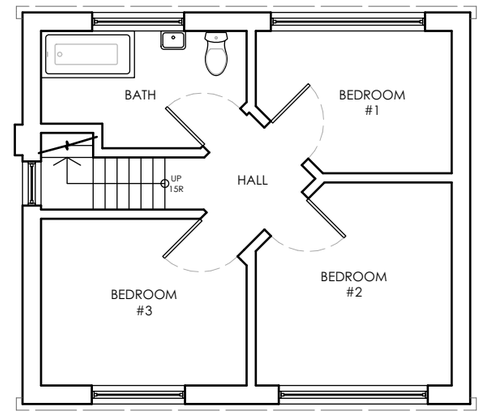

First Floor Plan

title	EXISITNG FLOOR PLANS
project	PROPOSED ADDITION TO 32 THE DELVES, SWANWICK, ALFRETON, DE55 1AR
scale	1:100 @A3
date	SEPT 2020
dwg no.	1003

N

writen dimensions should be taken in preference to scaled dimensions. All dimensions are to structure and do not include linings.



North Elevation (Front)



West Elevation (Side)



South Elevation (Rear)

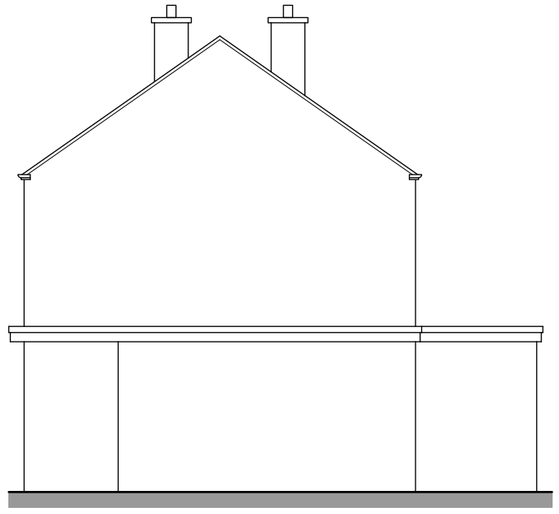

East Elevation (Side)

title	EXISITNG ELEVATIONS
project	PROPOSED ADDITION TO 32 THE DELVES, SWANWICK, ALFRETON, DE55 1AR
scale	1:100 @A3
date	SEPT 2020
dwg no.	1004

writen dimensions should be taken in preference to scaled dimensions. All dimensions are to structure and do not include linings.

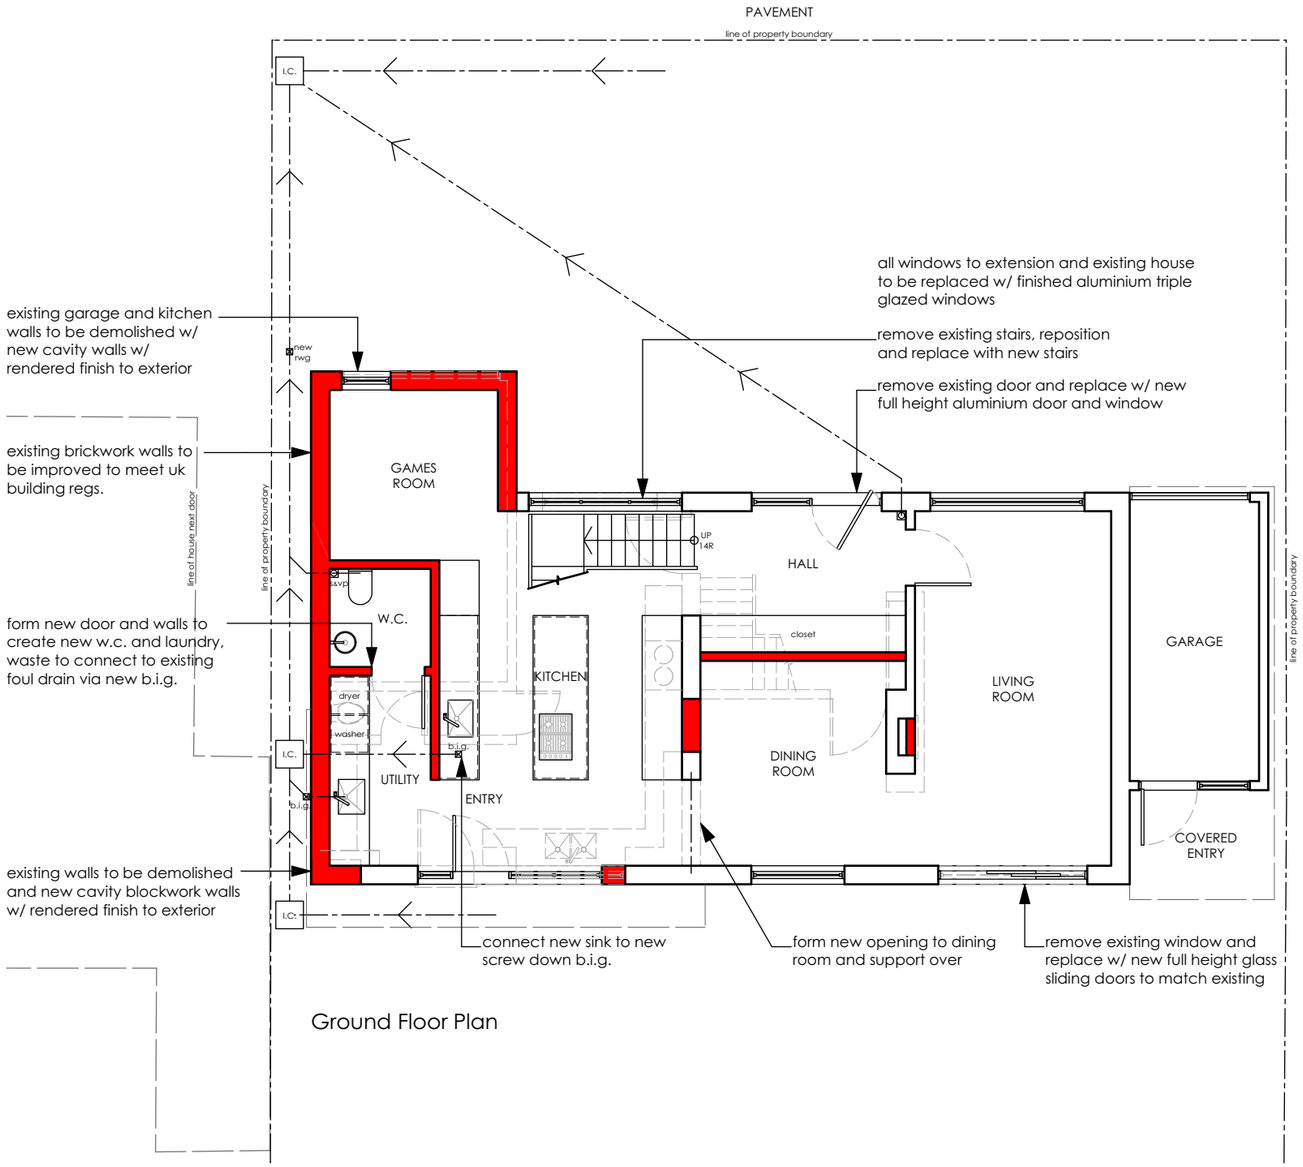

Ground Floor Plan

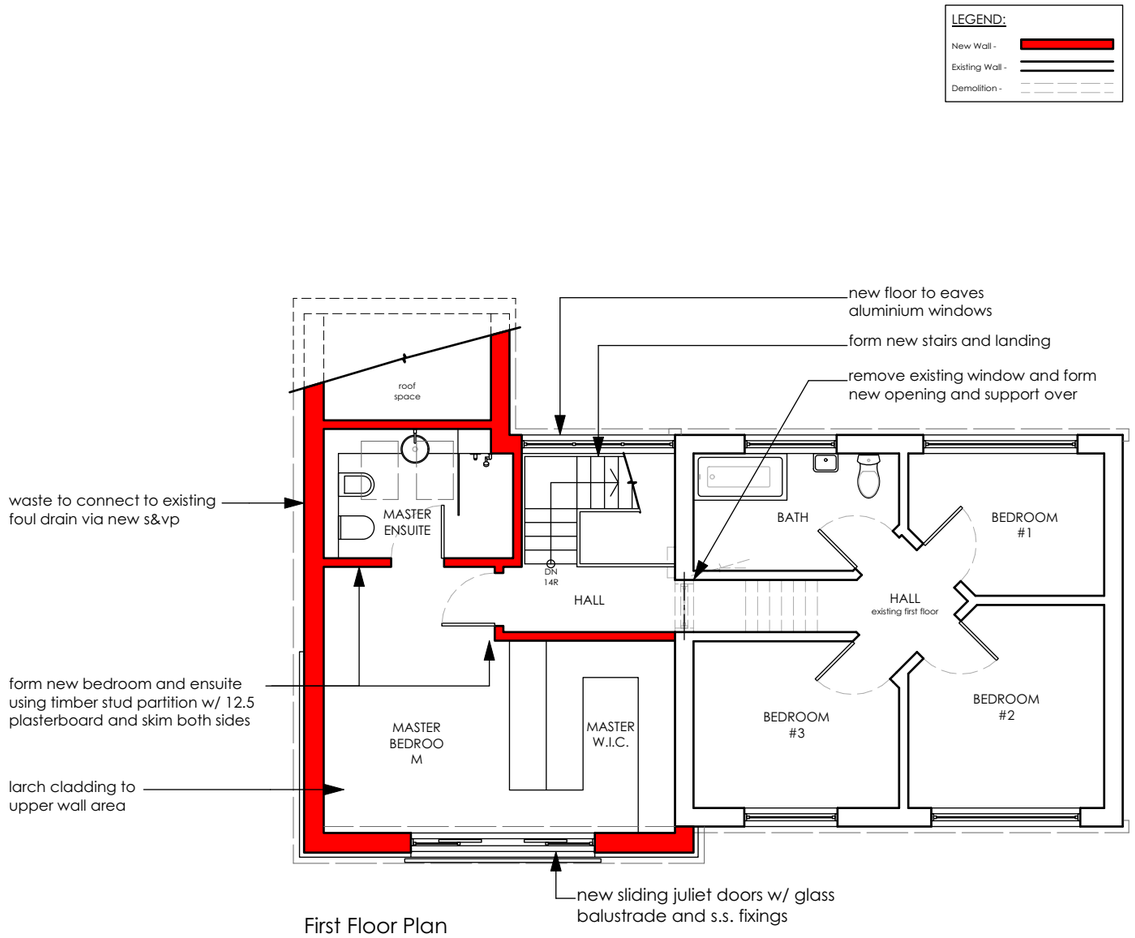

First Floor Plan

title	PROPOSED FLOOR PLANS
project	PROPOSED ADDITION TO 32 THE DELVES, SWANWICK, ALFRETON, DE55 1AR
scale	1:100 @A3
date	SEPT 2020
dwg no.	1005

N

writen dimensions should be taken in preference to scaled dimensions. All dimensions are to structure and do not include linings.

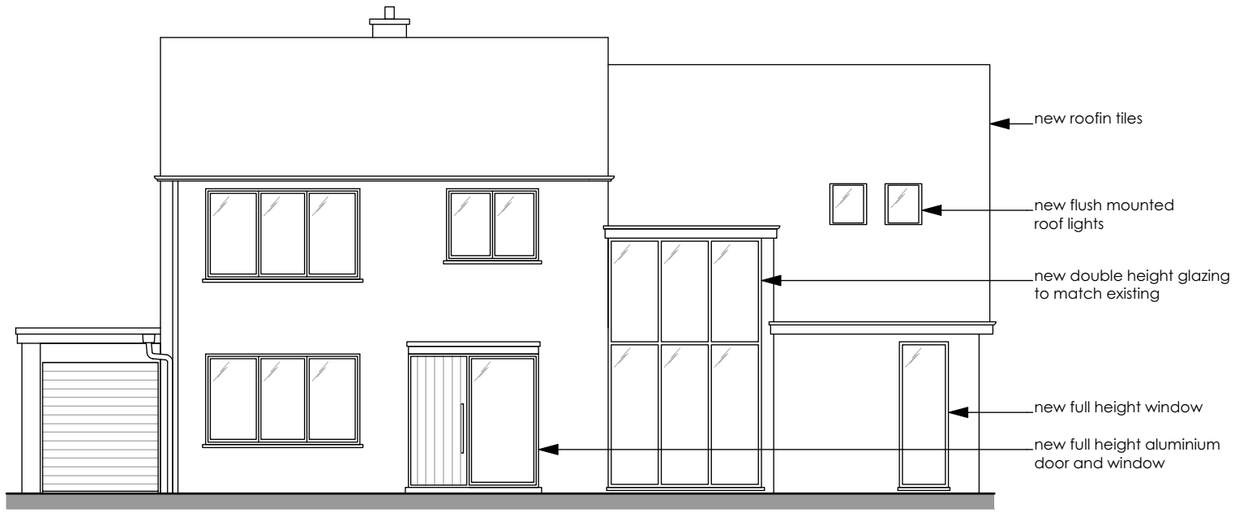

North Elevation (Front)

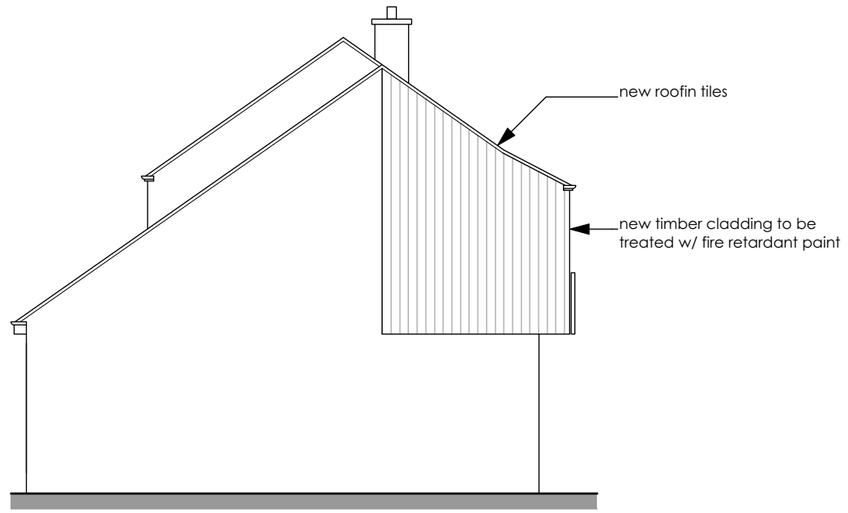

West Elevation (Side)

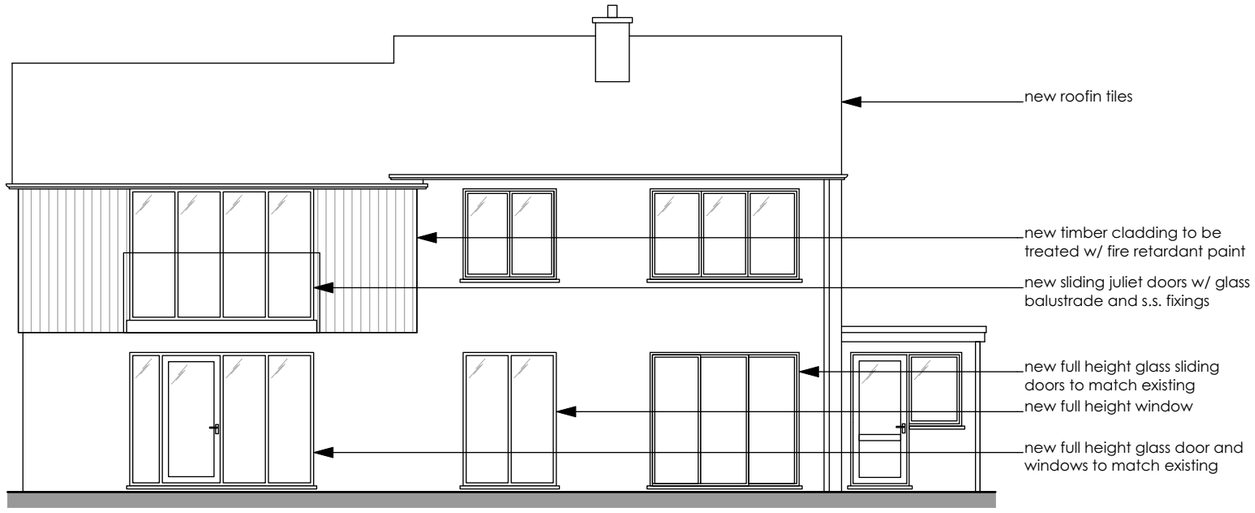

South Elevation (Rear)

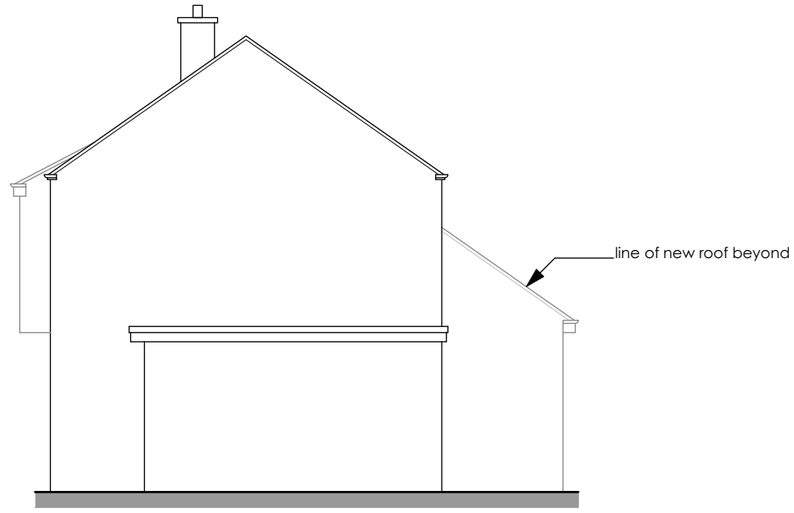

East Elevation (Side)

title	PROPOSED ELEVATIONS
project	PROPOSED ADDITION TO 32 THE DELVES, SWANWICK, ALFRETON, DE55 1AR
scale	1:100 @A3
date	SEPT 2020
dwg no.	1006

writen dimensions should be taken in preference to scaled dimensions. All dimensions are to structure and do not include linings.