
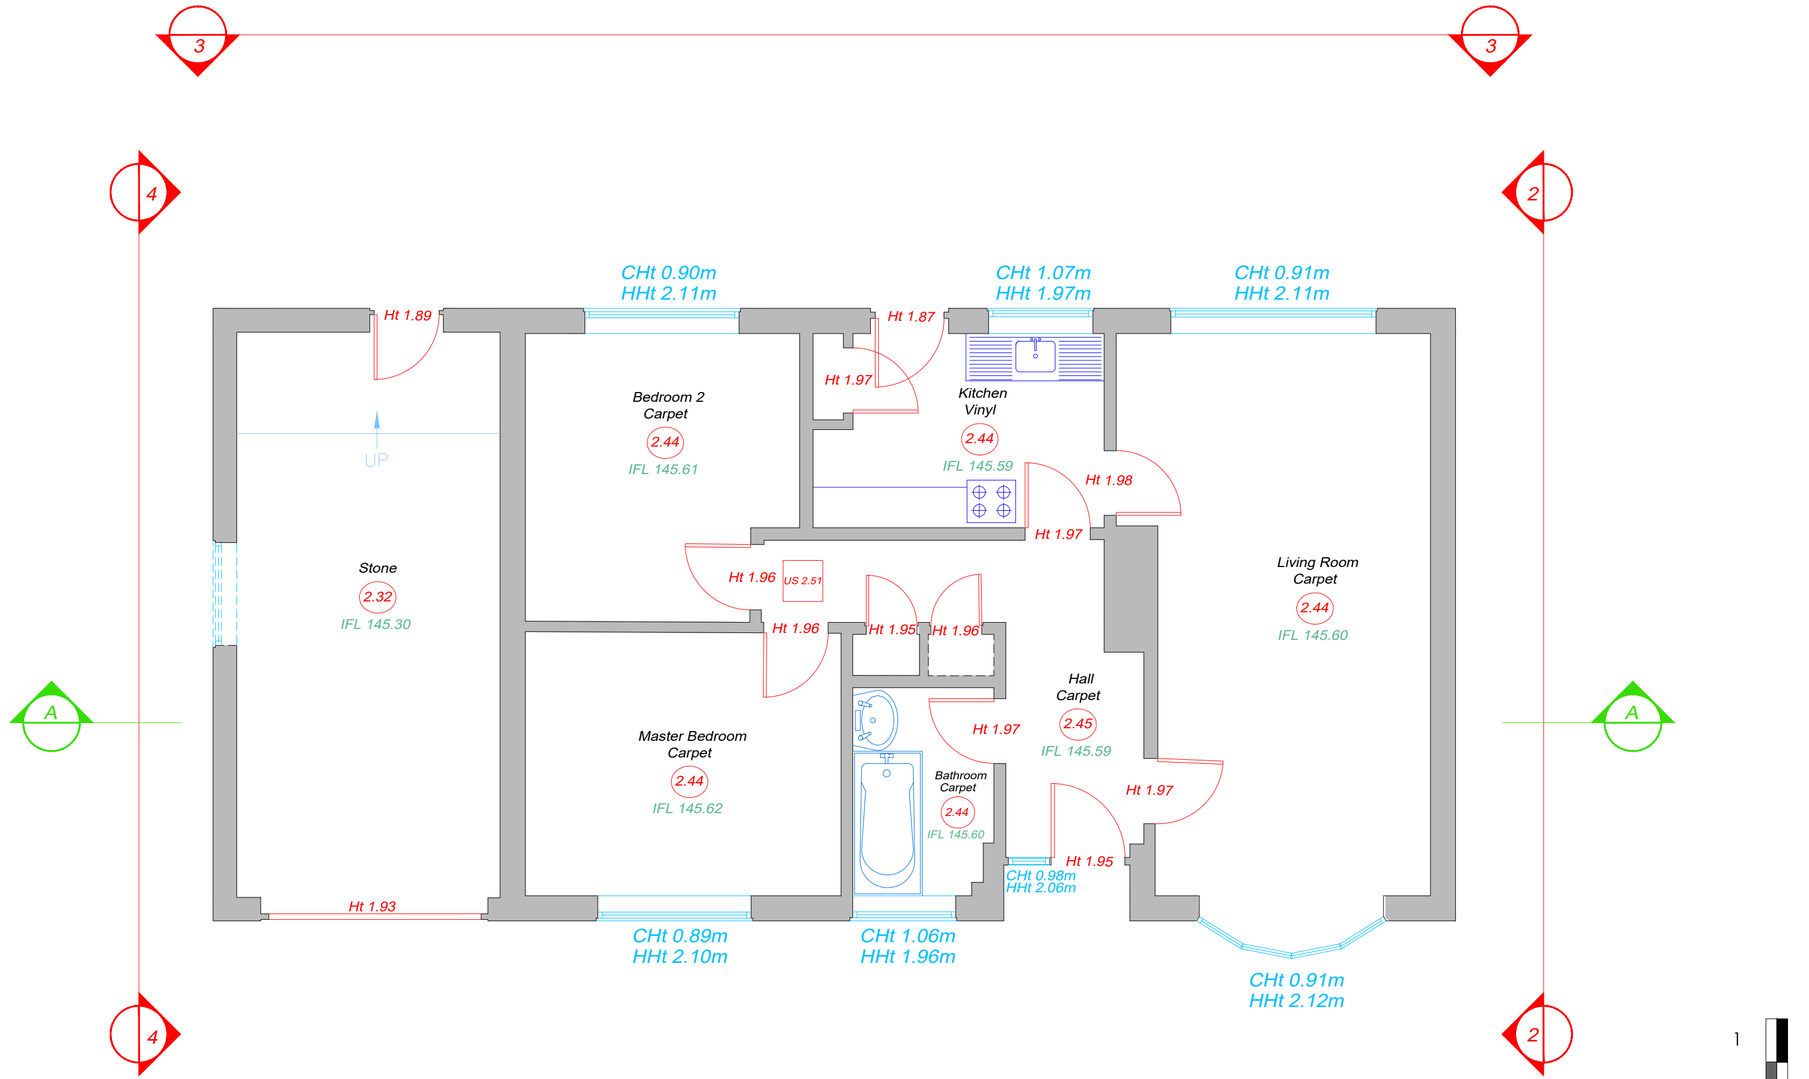


INSERTION POINT - GROUND FLOOR

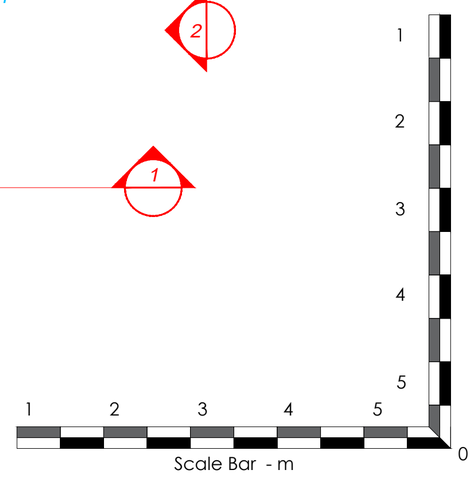

Floor Plan Legend:

- SHt 1.00m HHt 2.00m — Window Cill & Head Height (SHt: Sill Height From FFL, HHt: Head Height From FFL)
- Ht 2.00 — Door Height From FFL
- Stairs/Step
- RAD — Radiator
- Ventilation / Overhead
- Hatch — Access Hatch
- TV Point
- Phone Point
- 13A Power Socket
- Fused Socket
- Shaver Socket
- Extractor Fan
- Lantern Light
- Down Light
- Light Dimmer Switch
- Light Switch
- Fixed Lighting
- Fire Alarm Button
- FX — Fire Extinguisher
- Reception — Room Name
- Carpet — Floor Covering
- 2.49 — Ceiling Height
- IFL 145.80 — Internal Floor Level

Topographic Legend:

- Buildings / Walls
- Building Canopy / Overhang
- Concrete edge
- Kerb line
- Centre Line
- Barrier
- Hedge
- Security Fence
- Panel Fence
- Gate
- Overhead Line
- SAP — Tree / Sapling
- Tree Canopy Line
- Chambers
- CS1 — Survey Station & Name
- BM 100.00 — Bench Mark
- TBM 100.00 — Temporary Bench Mark
- CL — Cover level
- IL — Invert level
- Inv Ø 0.25 — Pipe invert (diameter)
- GU — Gully
- MH — Manhole
- IC — Inspection chamber

Trig	Trig Pillar		FS	Flag Staff	
Ridg	Ridge Level		MN	Gas Marker	
Eave	Eave Level		EP	Electric Post	
DPC	Dpc Level		TP	Telegraph Post	
FL	Floor Level		Invt	Pipe Invert	
Soff	Soffit Level		GU	Gully	
TSb	Control Box		RP	Rodding Point	
LP	Lamp Post		BT	Bt Cover	
SP Post	Sign Post		CO	Cover Unknown	
WM	Water Meter		EC	Electricity Cover	
BB	Bellisha Beacon		TL	Traffic Light	
BOL	Bollard		FH	Fire Hydrant	
BS	Bus Stop		GAS	Gas Cover	
ER	Earthing Rod		SV	Stop Valve	
Box	Post Box		TV	Tv Cover	
MS	Mile Stone		GV	Gas Valve	
			Peg	Peg	

CASTLE SURVEYS LTD
CASTLE HOUSE
SOUTH STREET
ASHBY-DE-LA-ZOUCH
LEICESTERSHIRE
LE65 1BR
WWW.CASTLESURVEYS.CO.UK
MIDLANDS: 01530 569338
LONDON: 020 3728 2884
MANCHESTER: 0161 549 0206

CLIENT:

Urban Designs

SITE DETAILS:

Belper Lane

TITLE:

Floor Plans

DRAWING NO.:	REV:
20177-20-02	-

SCALE:	DATE:
1: 50	15-06-2020

DRAWN:	CHECKED:
JA	PJ

Level datum	OSGB36 (15)

Comments:

This plan should only be used for its original purpose. Castle Surveys Ltd dos not accept any responsibility for this plan if supplied to any other party, other than the original client.

All dimensions and levels should be check on site prior to design and construction.

Drainage information (where applicable) has been visually inspected from the surface and therefore should be treated as approximate only. Some services may have been omitted due to parked vehicles or due to the site being overgrown with vegetation.

Tree information (where applicable) has been surveyed from ground level and therefore should be treated as approximate only. Advise that a tree survey should be carried out.

Roof linework (where applicable) is indicative only.

DO NOT SCALE

Copyright Castle Surveys Ltd 2020


Floor Plan Legend:

- SH: 1.00m / HH: 2.00m — Window Cill & Head Height; SH: Sill Height From FFL; HH: Head Height From FFL
- HI 2.00 — Door Height From FFL
- Stairs/Step
- RAD — Radiator
- Ventilation / Overhead
- Hatch — Access Hatch
- TV — TV Point
- TP — Phone Point
- 13A — 13A Power Socket
- FS — Fused Socket
- SS — Shaver Socket
- Extractor Fan
- Lantern Light
- Down Light
- LS — Light Dimmer Switch
- LS — Light Switch
- Fixed Lighting
- × — Fire Alarm Button
- FX — Fire Extinguisher
- Reception — Room Name
- Carpet — Floor Covering
- 2.49 — Ceiling Height
- IFL 145.80 — Internal Floor Level


Topographic Legend:

- Buildings / Walls
- Building Canopy / Overhang
- Concrete edge
- Kerb line
- Centre Line
- Barrier
- Hedge
- Security Fence
- Panel Fence
- Gate
- Overhead Line
- SAP — Tree / Sapling
- Tree Canopy Line
- Chambers
- CS1 — Survey Station & Name
- BM 100.00 — Bench Mark
- TBM 100.00 — Temporary Bench Mark
- CL — Cover level
- IL — Invert level
- Inv Ø 0.25 — Pipe invert (diameter)
- GU — Gully
- MH — Manhole
- IC — Inspection chamber

Trig	Trig Pillar		FS	Flag Staff	
Ridg	Ridge Level		Mk	Gas Marker	
Eave	Eave Level		EP	Electric Post	
DPC	Dpc Level		TP	Telegraph Post	
FL	Floor Level		invt	Pipe Invert	
Soff	Soffit Level		GU	Gully	
T/Bo	Control Box		RP	Rodding Point	
LP	Lamp Post		BT	Bt Cover	
SP Post	Sign Post Post		CO	Cover Unknown	
WM	Water Meter		EC	Electricity Cover	
BB	Bellisha Beacon		TL	Traffic Light	
BOL	Bollard		FH	Fire Hydrant	
BS	Bus Stop		GAS	Gas Cover	
ER	Earthing Rod		SV	Stop Valve	
Box	Post Box		TV	Tv Cover	
MS	Mile Stone		GV	Gas Valve	
			Peg	Peg	

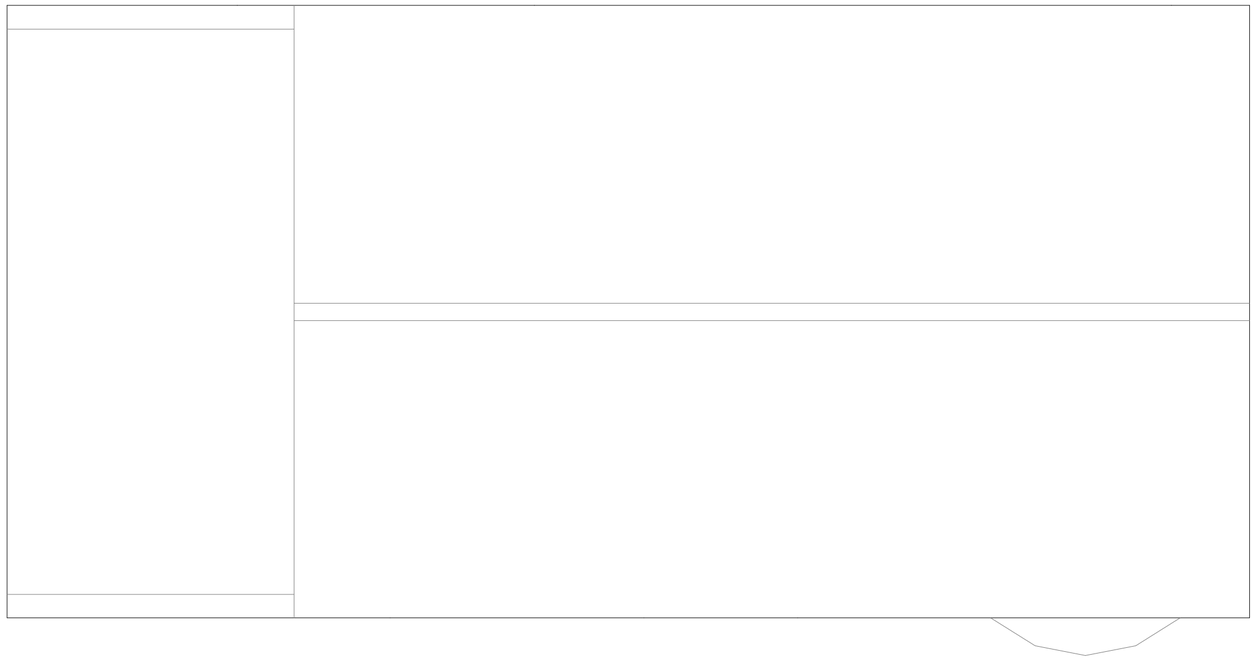

INSERTION POINT - ROOF PLAN

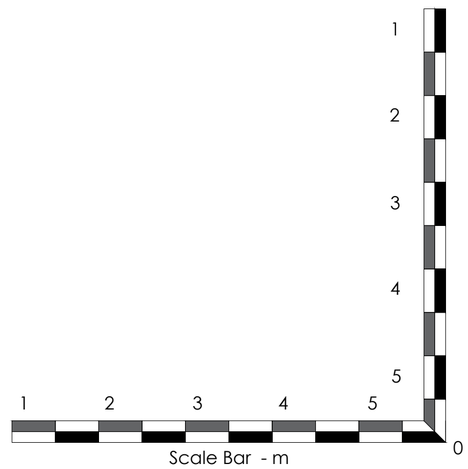

LAND
BUILDING
3D LASER SCANNING
BIM
SITE ENGINEERING & SETTING OUT
UTILITY
DRAINAGE CCTV SURVEYS & REPORTS
QUALITY ASSURANCE SURVEYS & REPORTS

CASTLE SURVEYS LTD
CASTLE HOUSE
SOUTH STREET
ASHBY-DE-LA-ZOUCH
LEICESTERSHIRE
LE65 1BR

WWW.CASTLESURVEYS.CO.UK

CASTLE SURVEYS LTD
MIDLANDS: 01530 569338
LONDON: 020 3728 2884
MANCHESTER: 0161 549 0206

CLIENT:

Urban Designs

SITE DETAILS:

Belper Lane

TITLE:

Floor Plans

DRAWING NO.:	REV:
20177-20-02	-

SCALE:	DATE:
1: 50	15-06-2020

DRAWN:	CHECKED:
JA	PJ

Level datum	OSGB36 (15)

Comments:

This plan should only be used for its original purpose. Castle Surveys Ltd dos not accept any responsibility for this plan if supplied to any other party, other than the original client.

All dimensions and levels should be check on site prior to design and construction.

Drainage information (where applicable) has been visually inspected from the surface and therefore should be treated as approximate only. Some services may have been omitted due to parked vehicles or due to the site being overgrown with vegetation.

Tree information (where applicable) has been surveyed from ground level and therefore should be treated as approximate only. Advise that a tree survey should be carried out.

Roof linework (where applicable) is indicative only.

DO NOT SCALE

Copyright Castle Surveys Ltd 2020