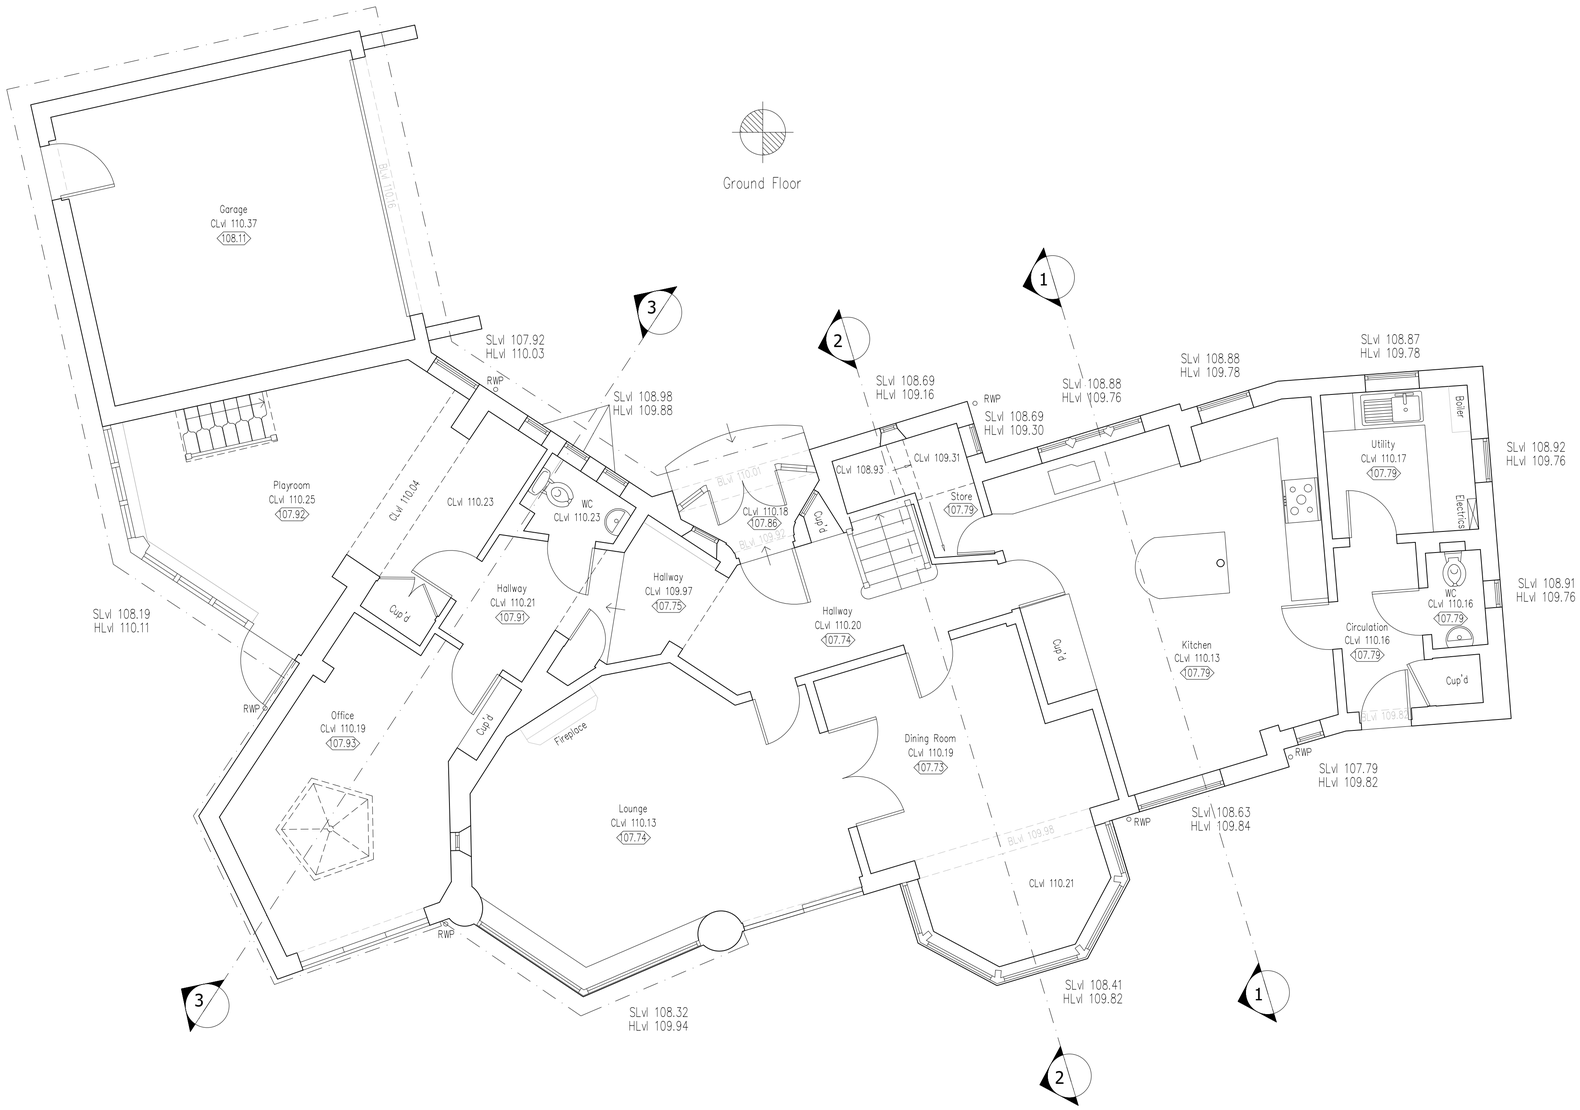

© CDM Surveys Ltd 2020

This survey has been produced at the survey scale detailed below with its accuracy consummate with the indicated scale and should only be used for its original intended purpose. Any scaling should only be undertaken using a stable media print produced using the original data. The plotted scale may differ (for presentation purposes) from the survey scale.

It is for the use only of the party to whom it has been addressed and no responsibility is accepted to any third party for the whole or part of its contents. This survey has been prepared on the basis that all information and facts, which may affect the survey, have been disclosed to CDM Surveys Limited by all parties concerned and no liability, nor responsibility can be accepted, unless full disclosure has been made.

All ground features that were visible at the time of the survey have been located, however there may have been items obscured. Pipe sizes and flow direction have been visually assessed from the surface and should be considered as approximate only.

All data remains in the ownership of CDM Surveys Limited and any discrepancies between this survey and any other information should be reported to CDM.

Abbreviations

(where applicable)

BB	Bellsha Beacon	MH	Manhole
BC	Building Canopy	MKR	Marker
BH	Borehole	Ø# #M	Multi-Stem (Tree)
BM	Bench Mark	P	Post
BOY	Boundary	PM	Parking Meter
BO	Bollard	Plov	Pipe Invert
BST	Bus Stop	RE	Rodding Eye
BT	British Telecom Manhole	RTW	Retaining Wall
CE	Cat's Eye	RWP	Rainwater Pipe
CCTV	Closed Circuit Television	SNP	Street Name Plate
CTV	Cable Television Manhole	SP	Sign Post
CUL	Culvert	SK	Soakaway
DK	Drop Kerb	SO	Soffit Level
DP	Drain Pipe	ST	Stop Tap
DPC	Damp Proof Course	Stmp	Stump (Tree)
DWB	Dog Waste Bin	SV	Stop Valve
EB	Electricity Box	SVP	Soil Vent Pipe
EL	Electricity Manhole	SW	Storm Water
EP	Electricity Pole	SY	Stay (e.g. Pylon, TP)
ER	Earthing Rod	TBM	Temporary Benchmark
FFL	Finished Floor Level	TCB	Telephone Call Box
FW	Fowl Water	TCL	Tactile
IFL	Internal Floor Level	THL	Threshold Level
INV	Invert	TL	Traffic Light
FP	Flag Pole	TW	Top of Wall
GV	Gas Valve	TP	Telegraph Pole
GP	Gate Post	TPT	Trial Pit
Gy	Gully	UB	Under Beam
FH	Hydrant	UTL	Unable To Lift
IC	Inspection Chamber	VP	Vent Pipe
IT	Intercom	WSL	Window Sill Level
KO	Kerb Outlet	WHL	Window Head Level
LB	Letter Box	WL	Water Level
LP	Lamp Post	WM	Water Meter

Survey Notes

1. Survey orientated to Ordnance Survey National Grid and Level Datum OSGB36(15) by the use of GPS coordinates and the Leica SmartNet Active Network.

2. A true OSGB36(15) coordinate has been established in a central position within the site and transformed using OSTN15(GB) & OSGM15(GB) transformation models.

3. No scale factor has been applied to the survey therefore the coordinates shown are arbitrary and not true Ordnance Survey Coordinates which have a scale factor applied. Unless stated all measurements are in meters.

4. All features shown were current at the time of the survey. There may be features missed during the survey due to obstructions or lack of access.

5. Boundaries shown are physical features on site and do not necessarily represent the legal extents of ownership.

6. Drainage: invert levels, pipe sizes and pipe connections have been surveyed by visual inspection only, and therefore the complete accuracy of this information cannot be guaranteed.

7. Trees: sizes are indicative only, with the mean spread drawn to scale.

8. This survey should only be used for the purpose originally carried out for.

9. The contractor is to check and verify all building and site dimensions, levels and sewer invert levels at connection points before work starts and report any discrepancies to CDM Surveys immediately.

Grid & Level Datum

Grid: Local Grid ☐ Nat. Grid (OSGB36) ■ Nat. Grid (Grwth. Fit) ☐ Existing Grid ☐

Datum: Local Datum ☐ Nat. Grid (OSGB36) ■ Nat. Grid (Nord Level) ☐ O.S.B.M. ☐

64.88 Floor Level

→ Indicates UP Direction

—•→ Sloping Ceiling (UP Direction)

SLvl Window Sill Level
HLvl Window Head Level

BLvl Beam Level
CLvl Ceiling Level

UTM Unable to measure

Original issue	29/06/20		-
	LS	LS	RD
Issue Details	Sur	Chd	App'd

Client

Mr R Latham

Project

Woodlands, 75 Burley Lane
Quarndon, Derby
DE22 5JR

Dwg Title

Floorplans

Ground Floor

Job No. 3245	Dwg No. 200/001	Revision -
Scale 1:50	Date June 2020	Frame Dimensions mm (A1) 791 x 544
Surveyor LS	Checked LS	Approved RD

CDM SURVEYS LTD

Unit E
Fairview Buildings
Heage Road Ind. Est.
Ripley, Derbyshire
DE5 3GH
T: 01332 385780
info@cdmsurveys.com
www.cdmsurveys.com